

ABSTRACT

REVEALING THE ESSENCE

DESIGN

FIT - OUT

FURNITURE



@ABSTRACT.FITOUT



| 3D

By ABSTRACT

DESIGN

We don't just design spaces. We bring them to life. At Abstract, we transform visions into timeless spaces, giving every place its own identity, character, and soul — crafted with precision, passion, and uncompromising quality.








ABSTRACT
REVEALING THE ESSENCE

DESIGN - FIT - OUT - FURNITURE

[@ABSTRACT.FITOUT](https://www.instagram.com/abstract.fitout)







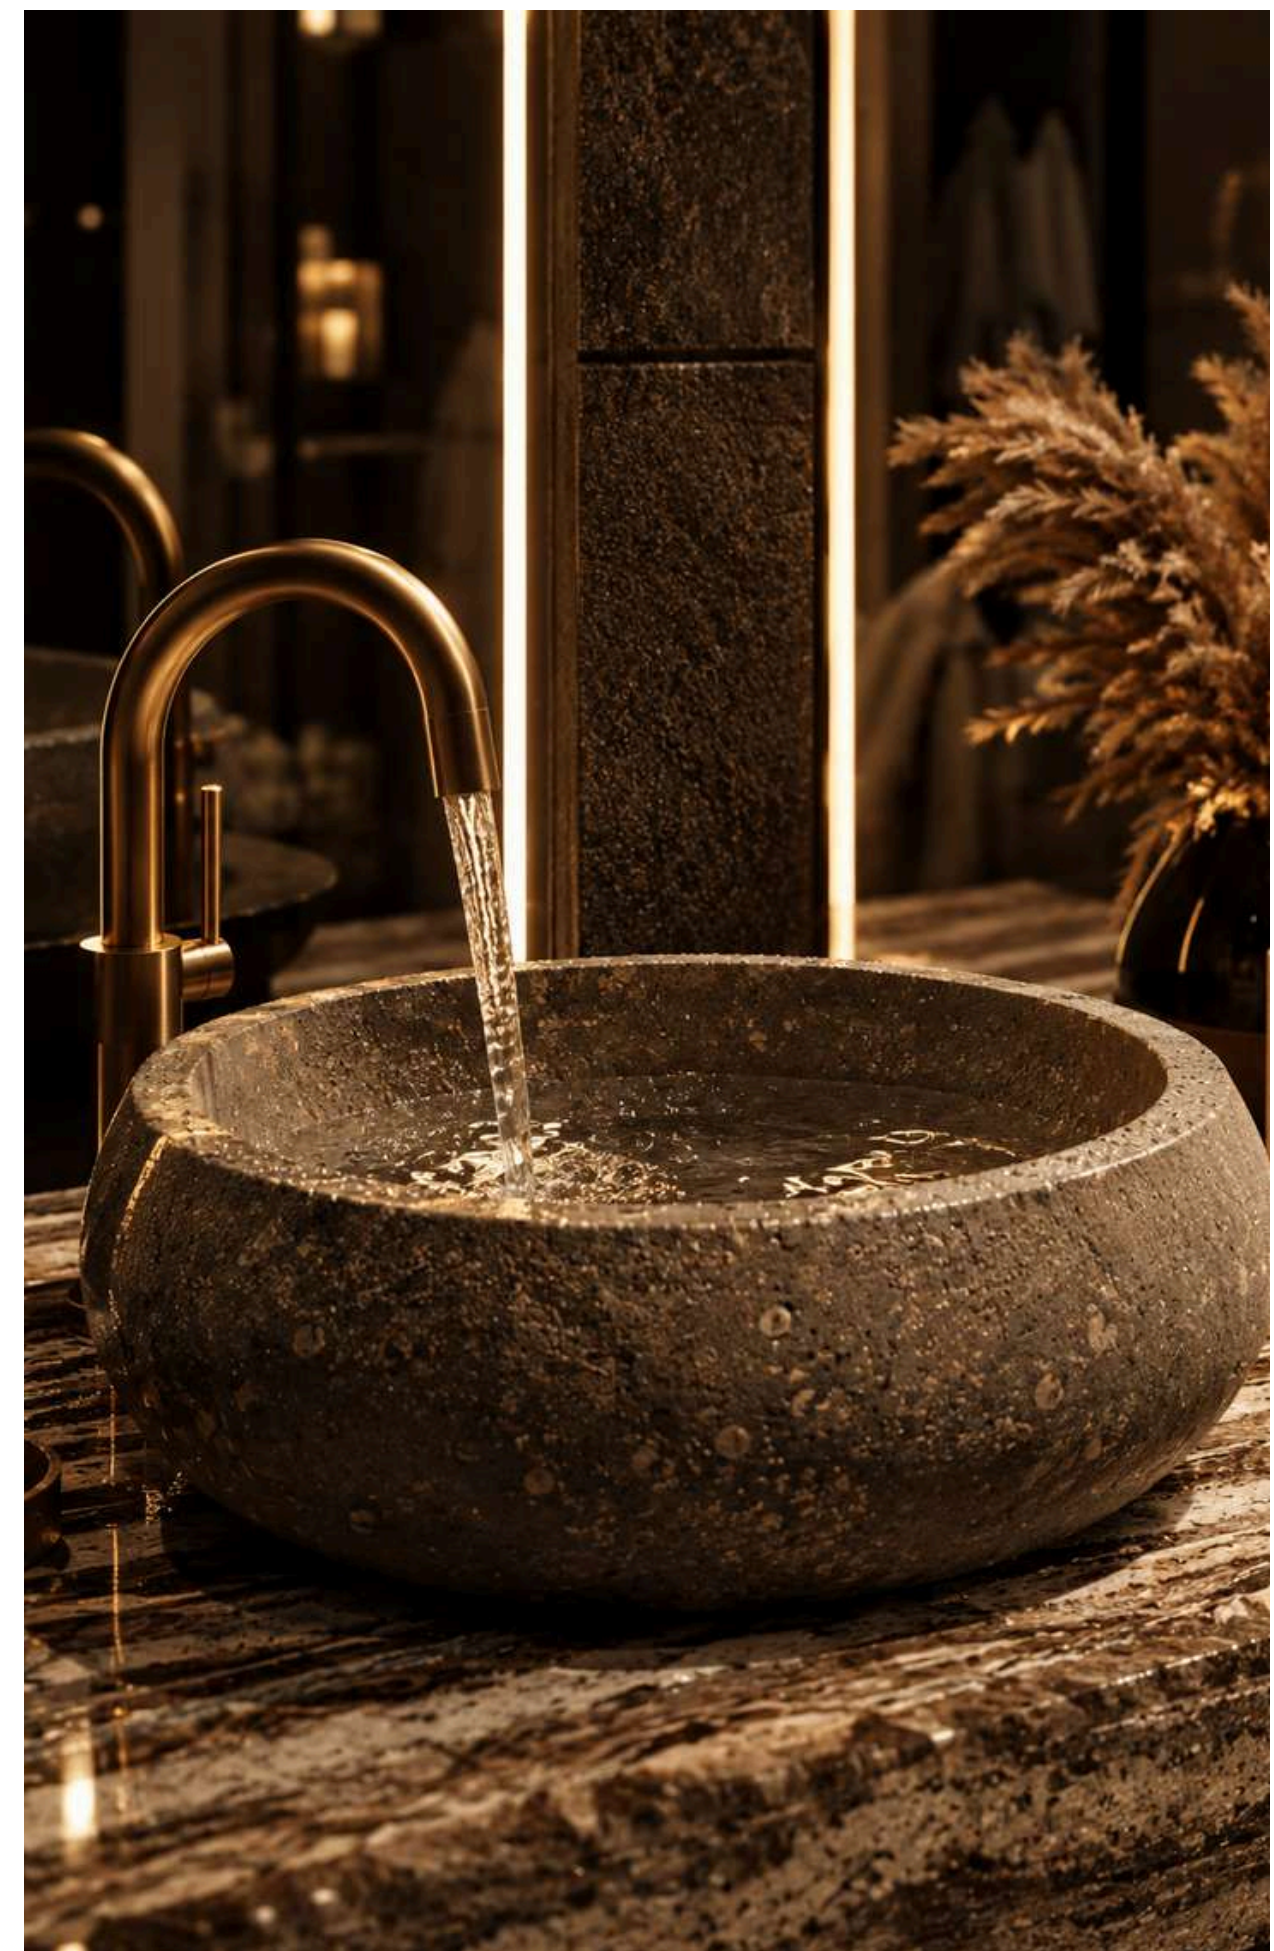





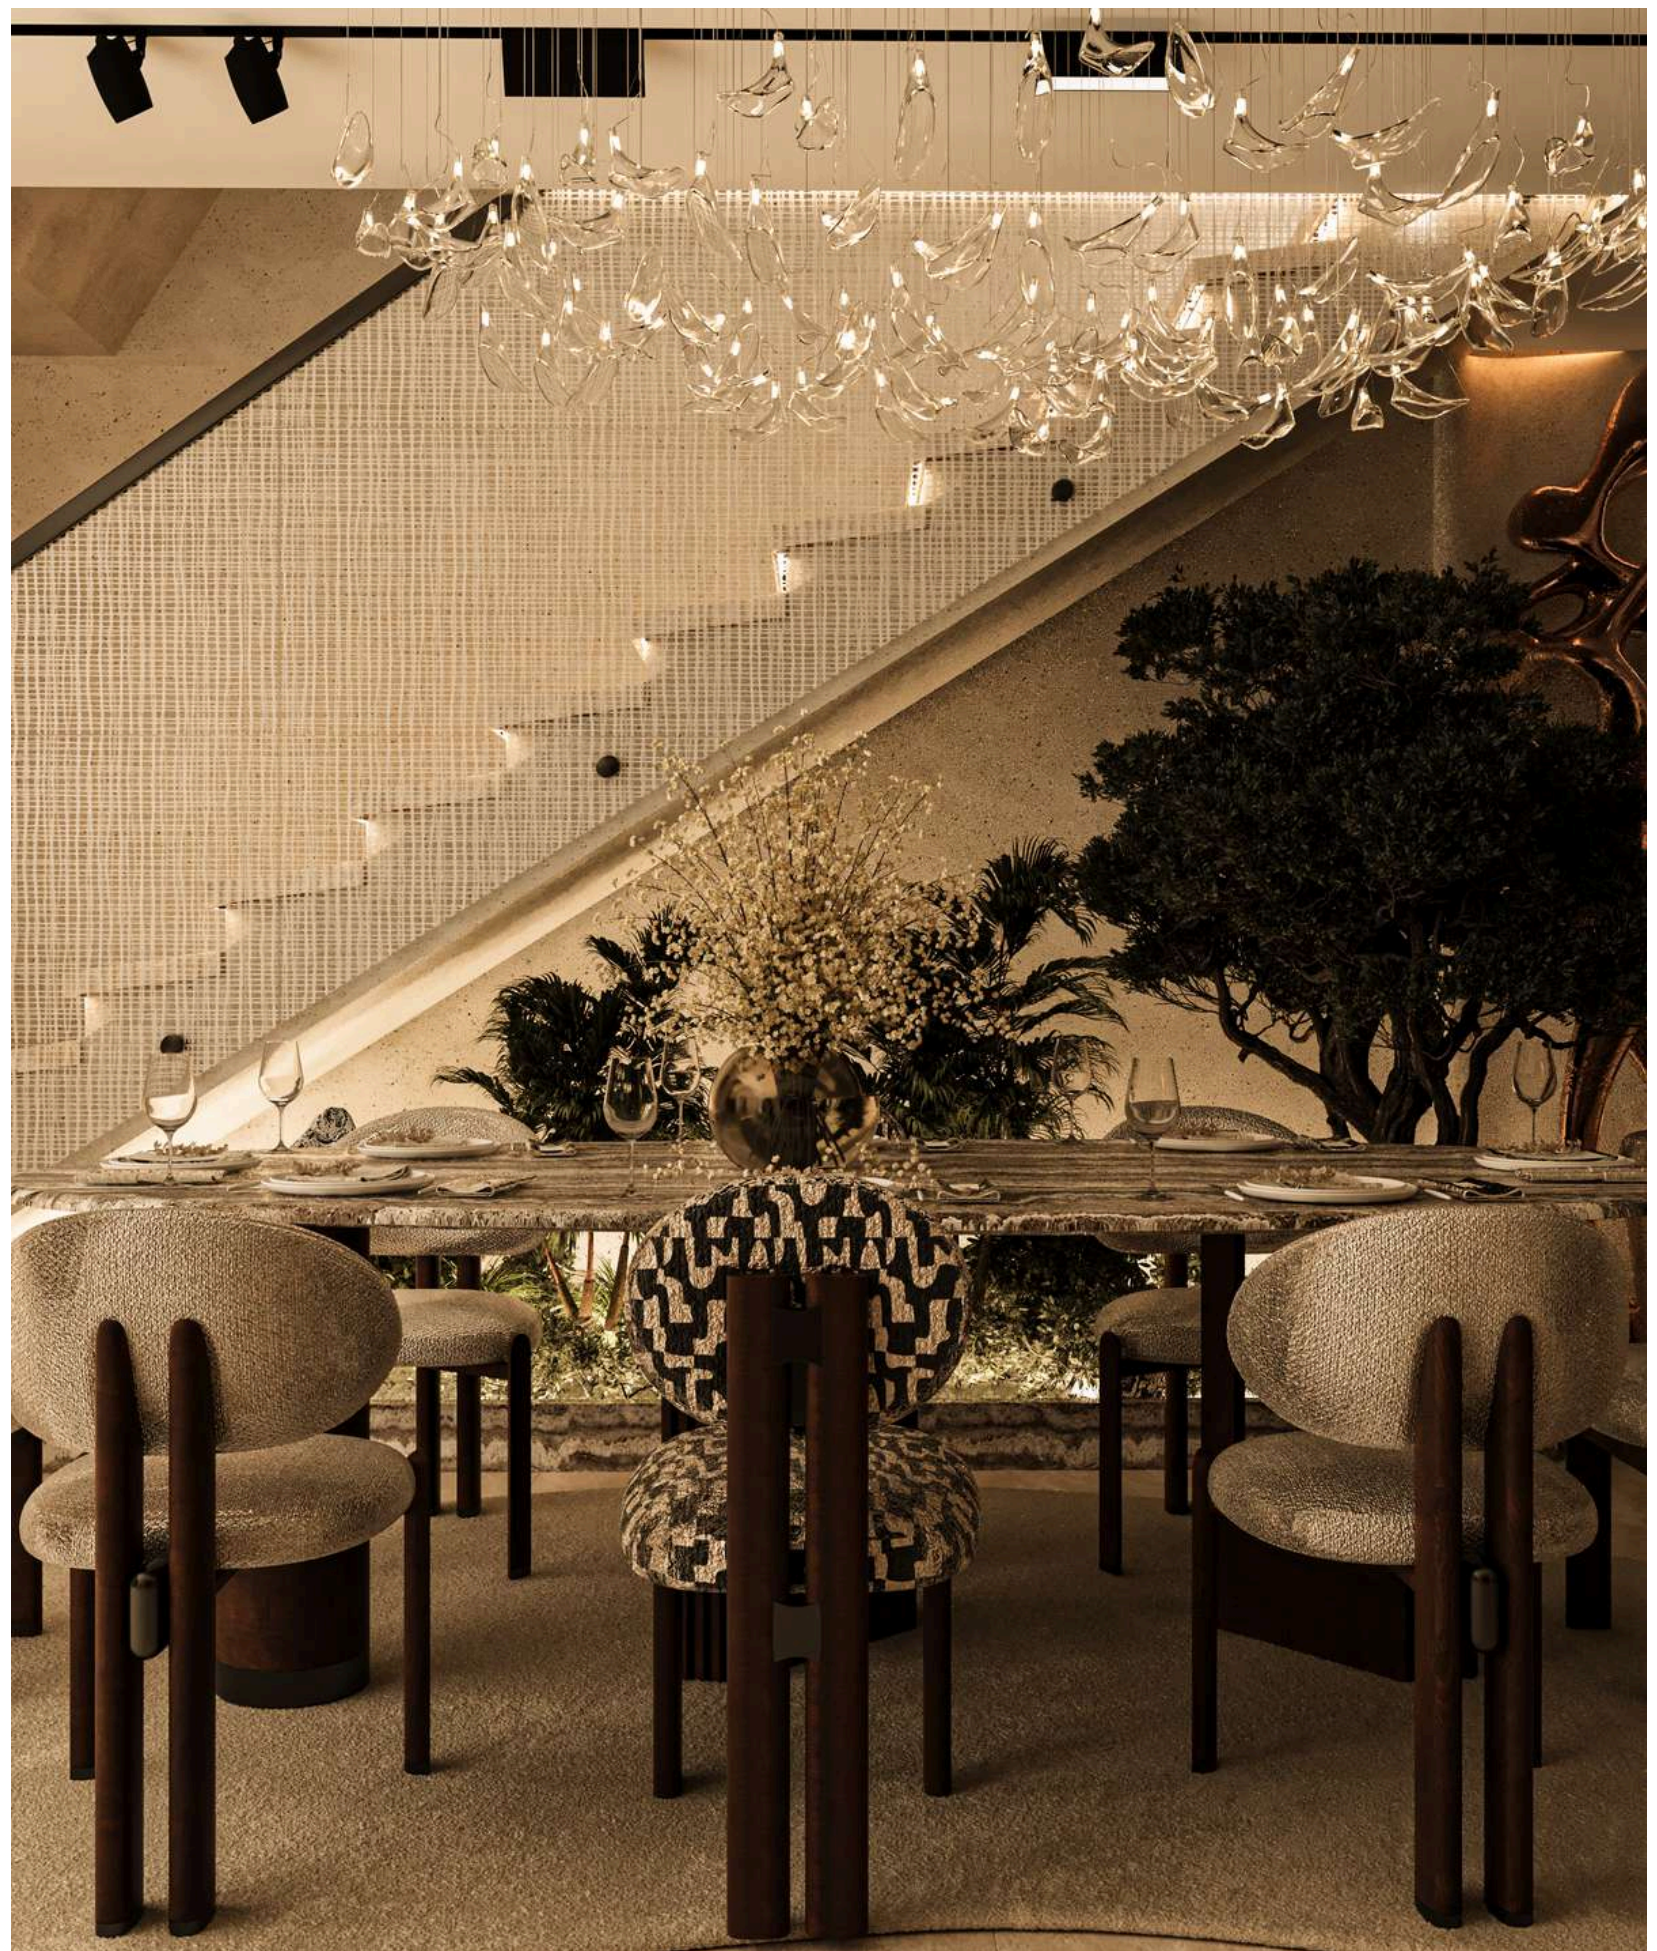

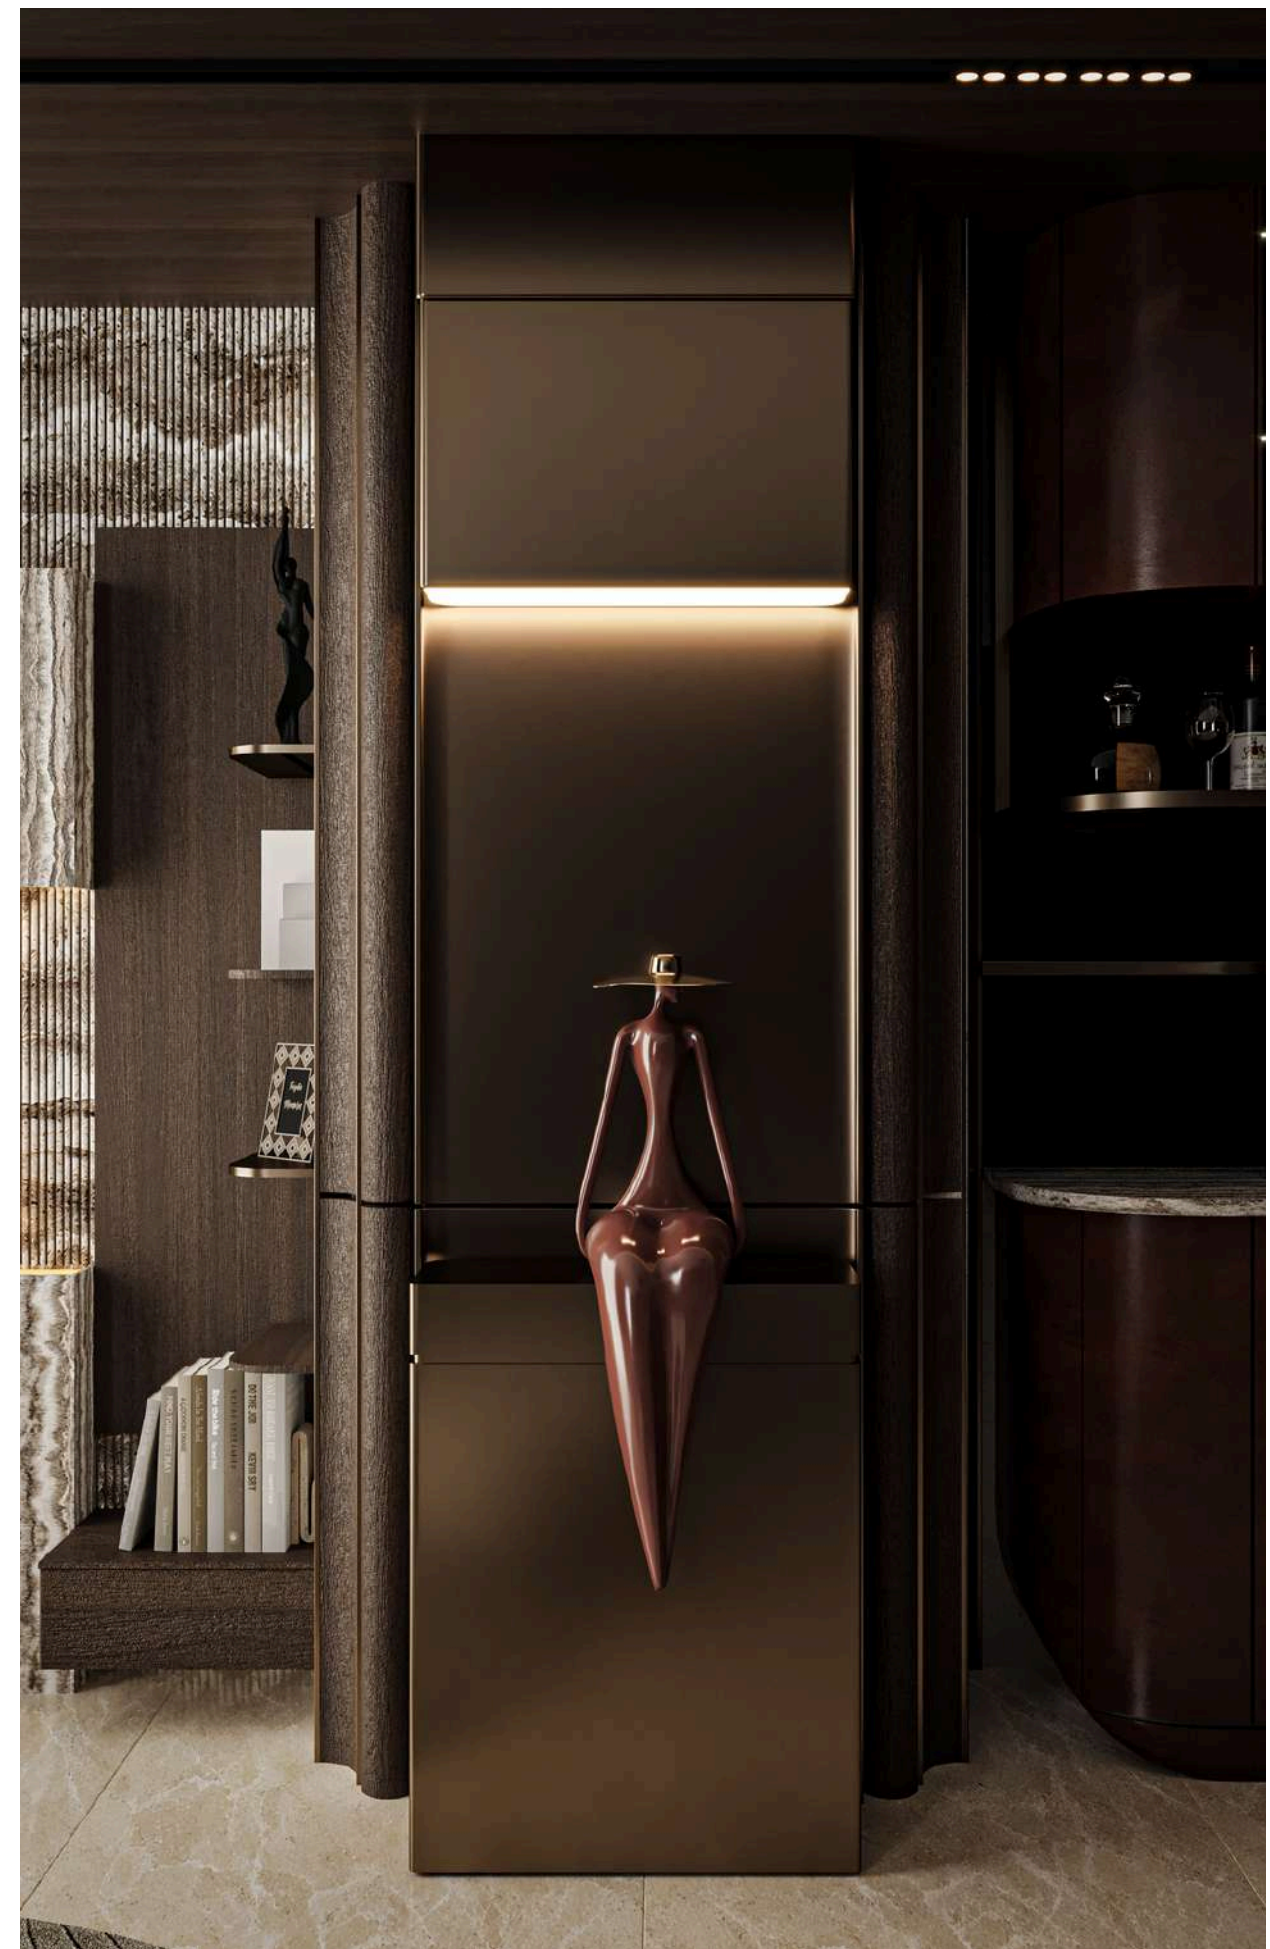

ABSTRACT
REVEALING THE ESSENCE

DESIGN - FIT - OUT - FURNITURE

[@ABSTRACT.FITOUT](https://www.instagram.com/abstract.fitout)





ABSTRACT
REVEALING THE ESSENCE

DESIGN - FIT - OUT - FURNITURE

[@ABSTRACT.FITOUT](https://www.instagram.com/abstract.fitout)



ABSTRACT
REVEALING THE ESSENCE

DESIGN - FIT - OUT - FURNITURE

 @ABSTRACT.FITOUT



ABSTRACT
REVEALING THE ESSENCE

DESIGN - FIT - OUT - FURNITURE

[@ABSTRACT.FITOUT](https://www.instagram.com/abstract.fitout)




ABSTRACT
REVEALING THE ESSENCE

DESIGN - FIT - OUT - FURNITURE

[@ABSTRACT.FITOUT](https://www.instagram.com/abstract.fitout)



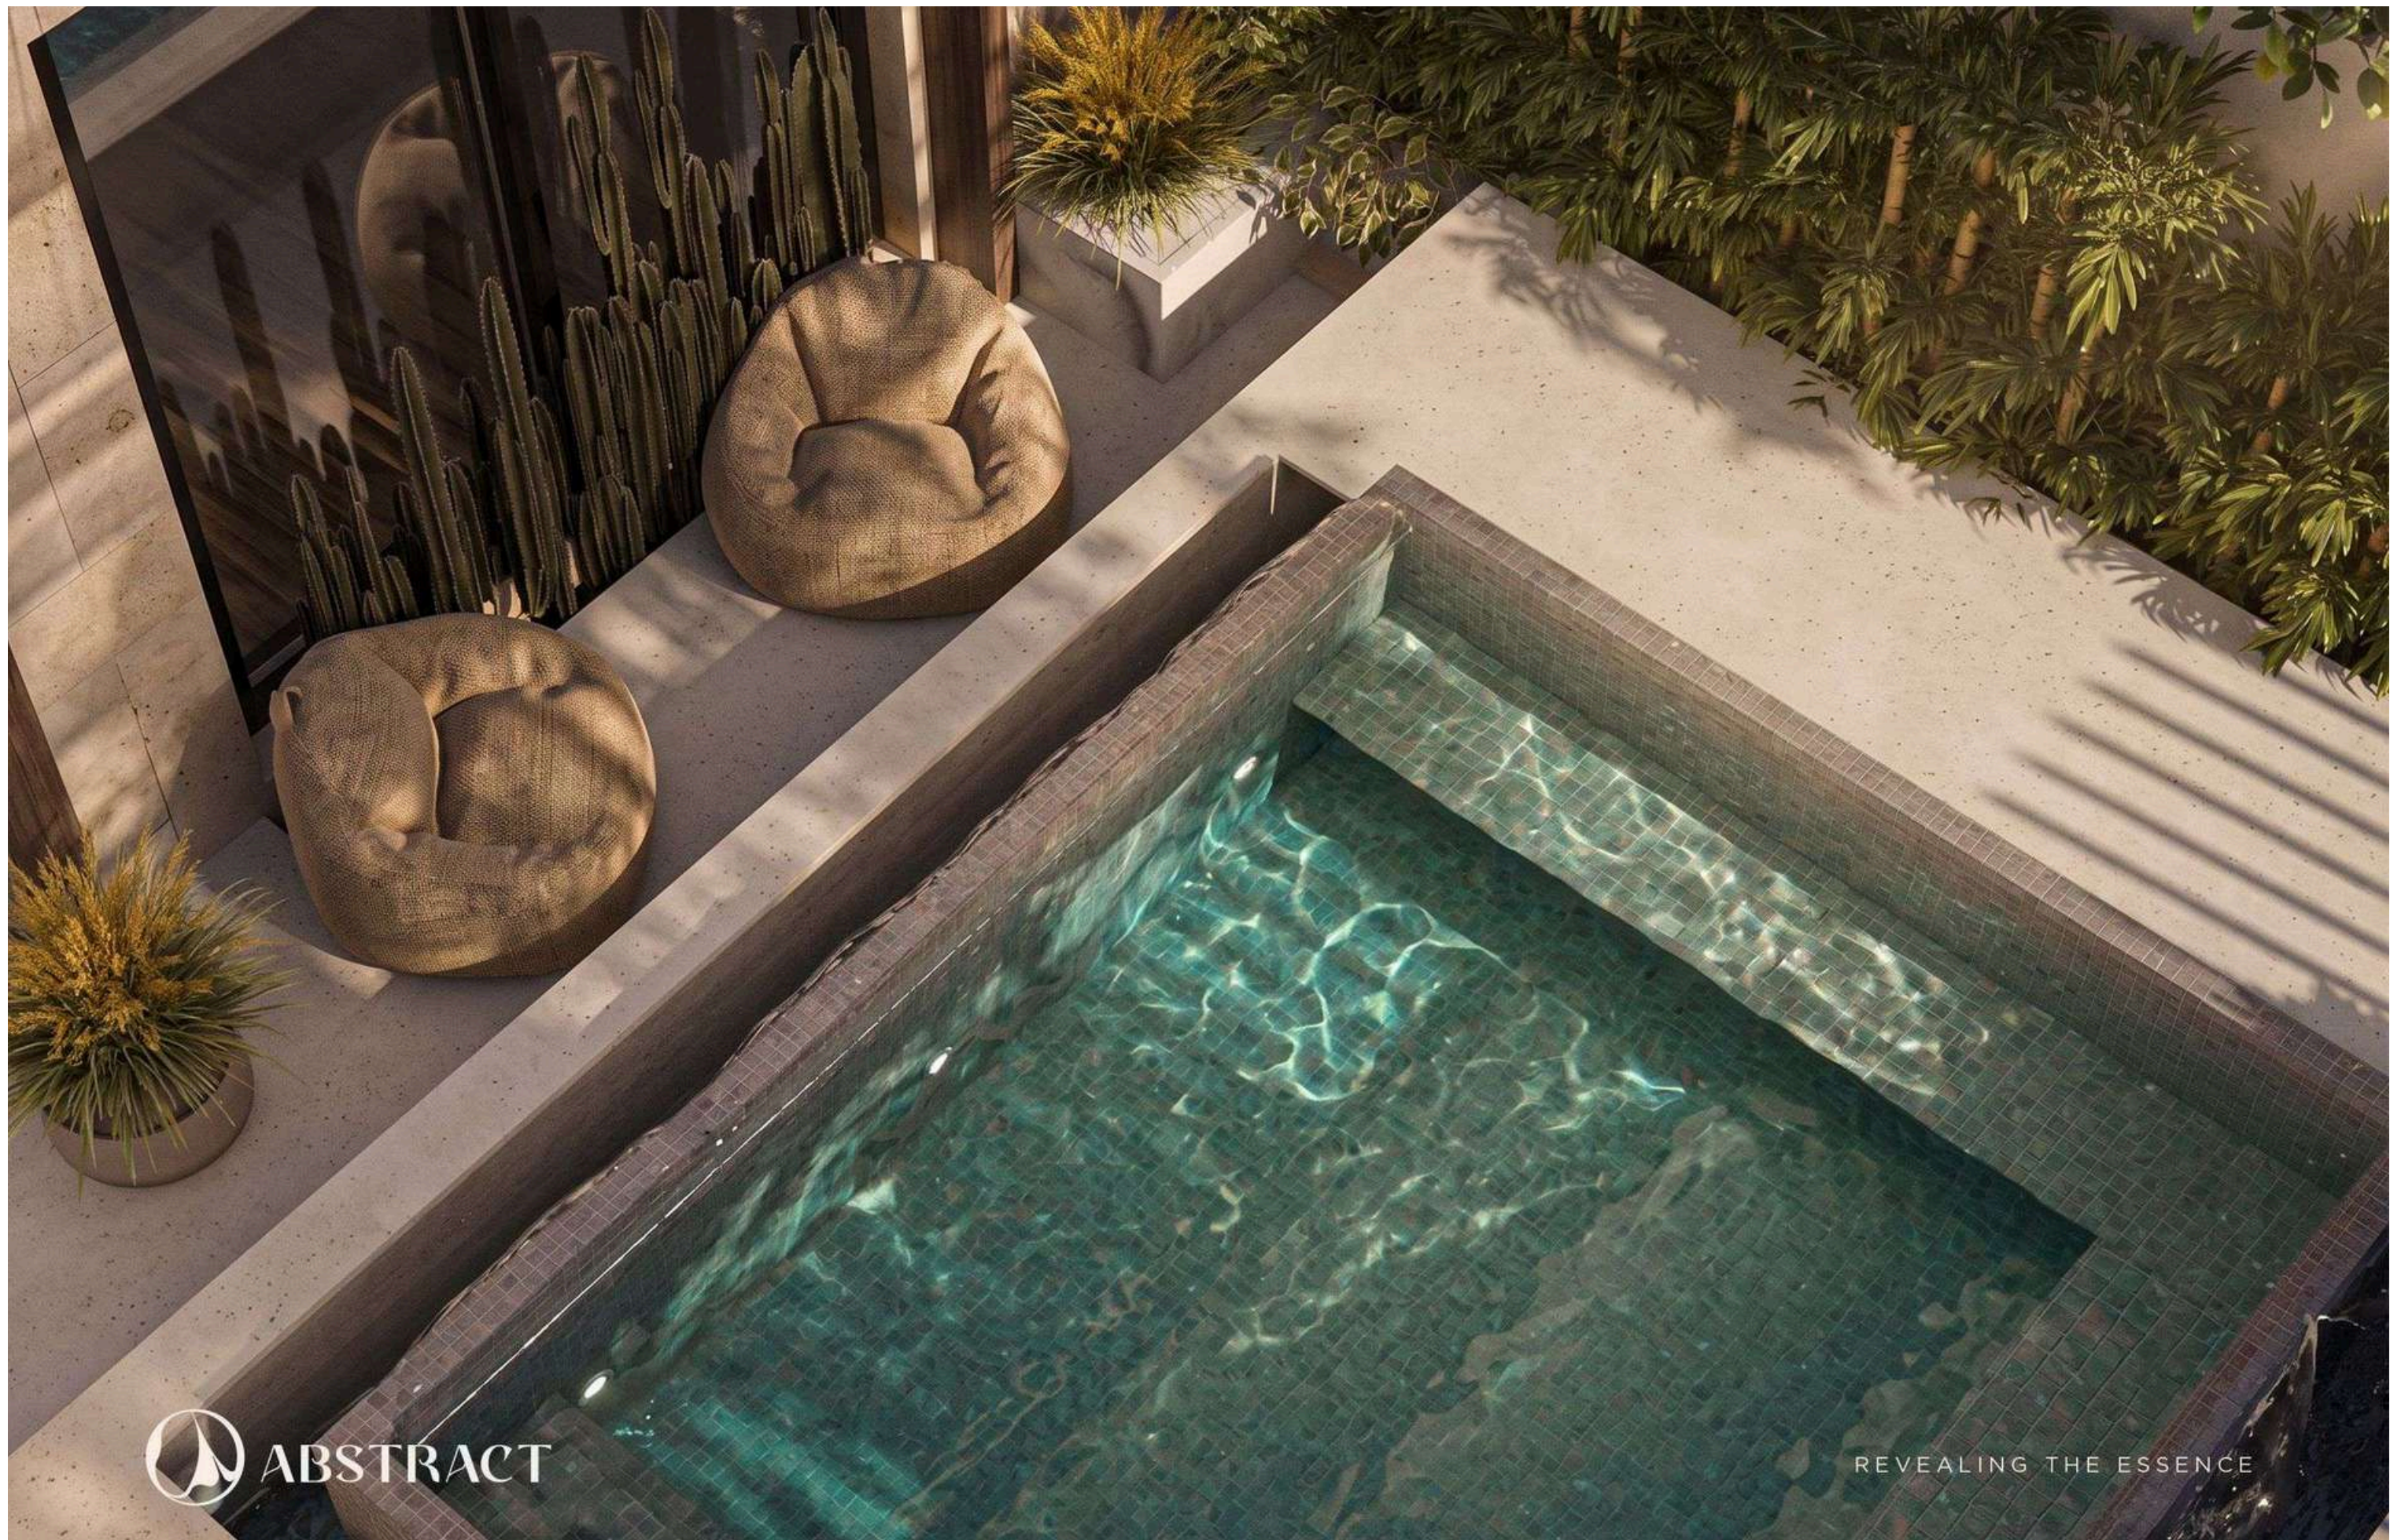


 **ABSTRACT**

REVEALING THE ESSENCE

 **ABSTRACT**
REVEALING THE ESSENCE

DESIGN - FIT - OUT - FURNITURE

 @ABSTRACT.FITOUT

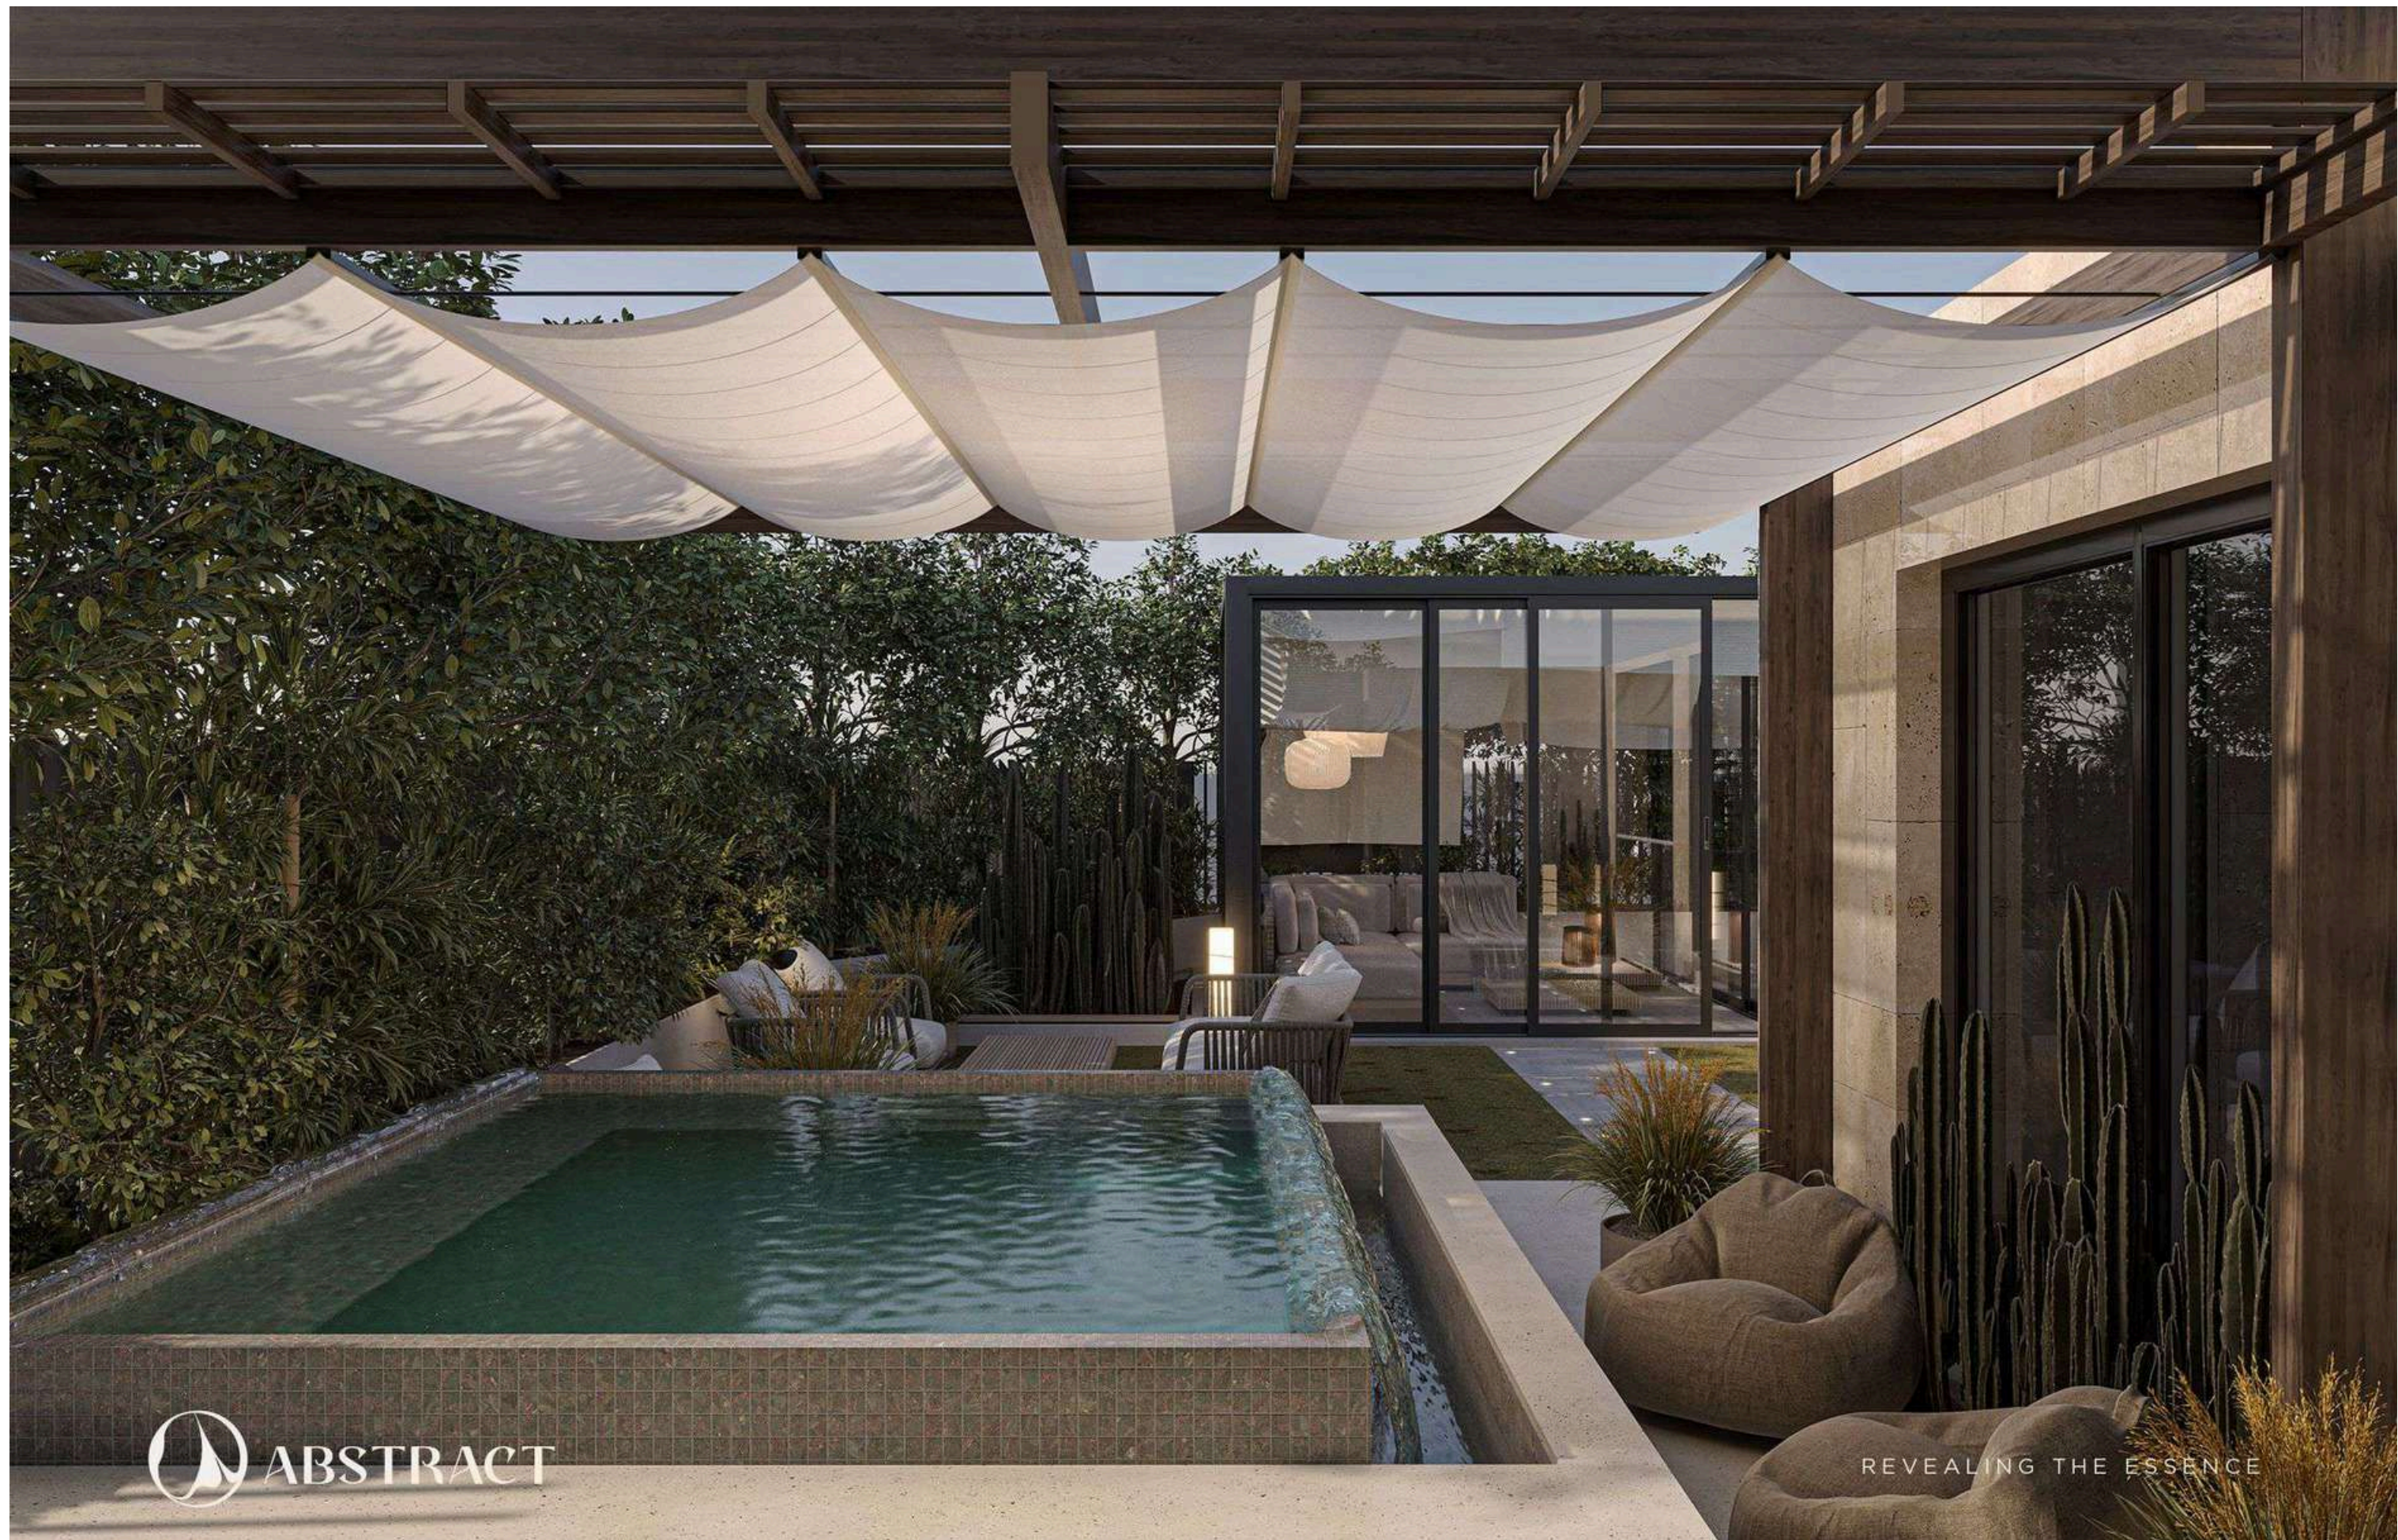

 **ABSTRACT**


REVEALING THE ESSENCE




ABSTRACT
REVEALING THE ESSENCE

DESIGN - FIT - OUT - FURNITURE

 @ABSTRACT.FITOUT

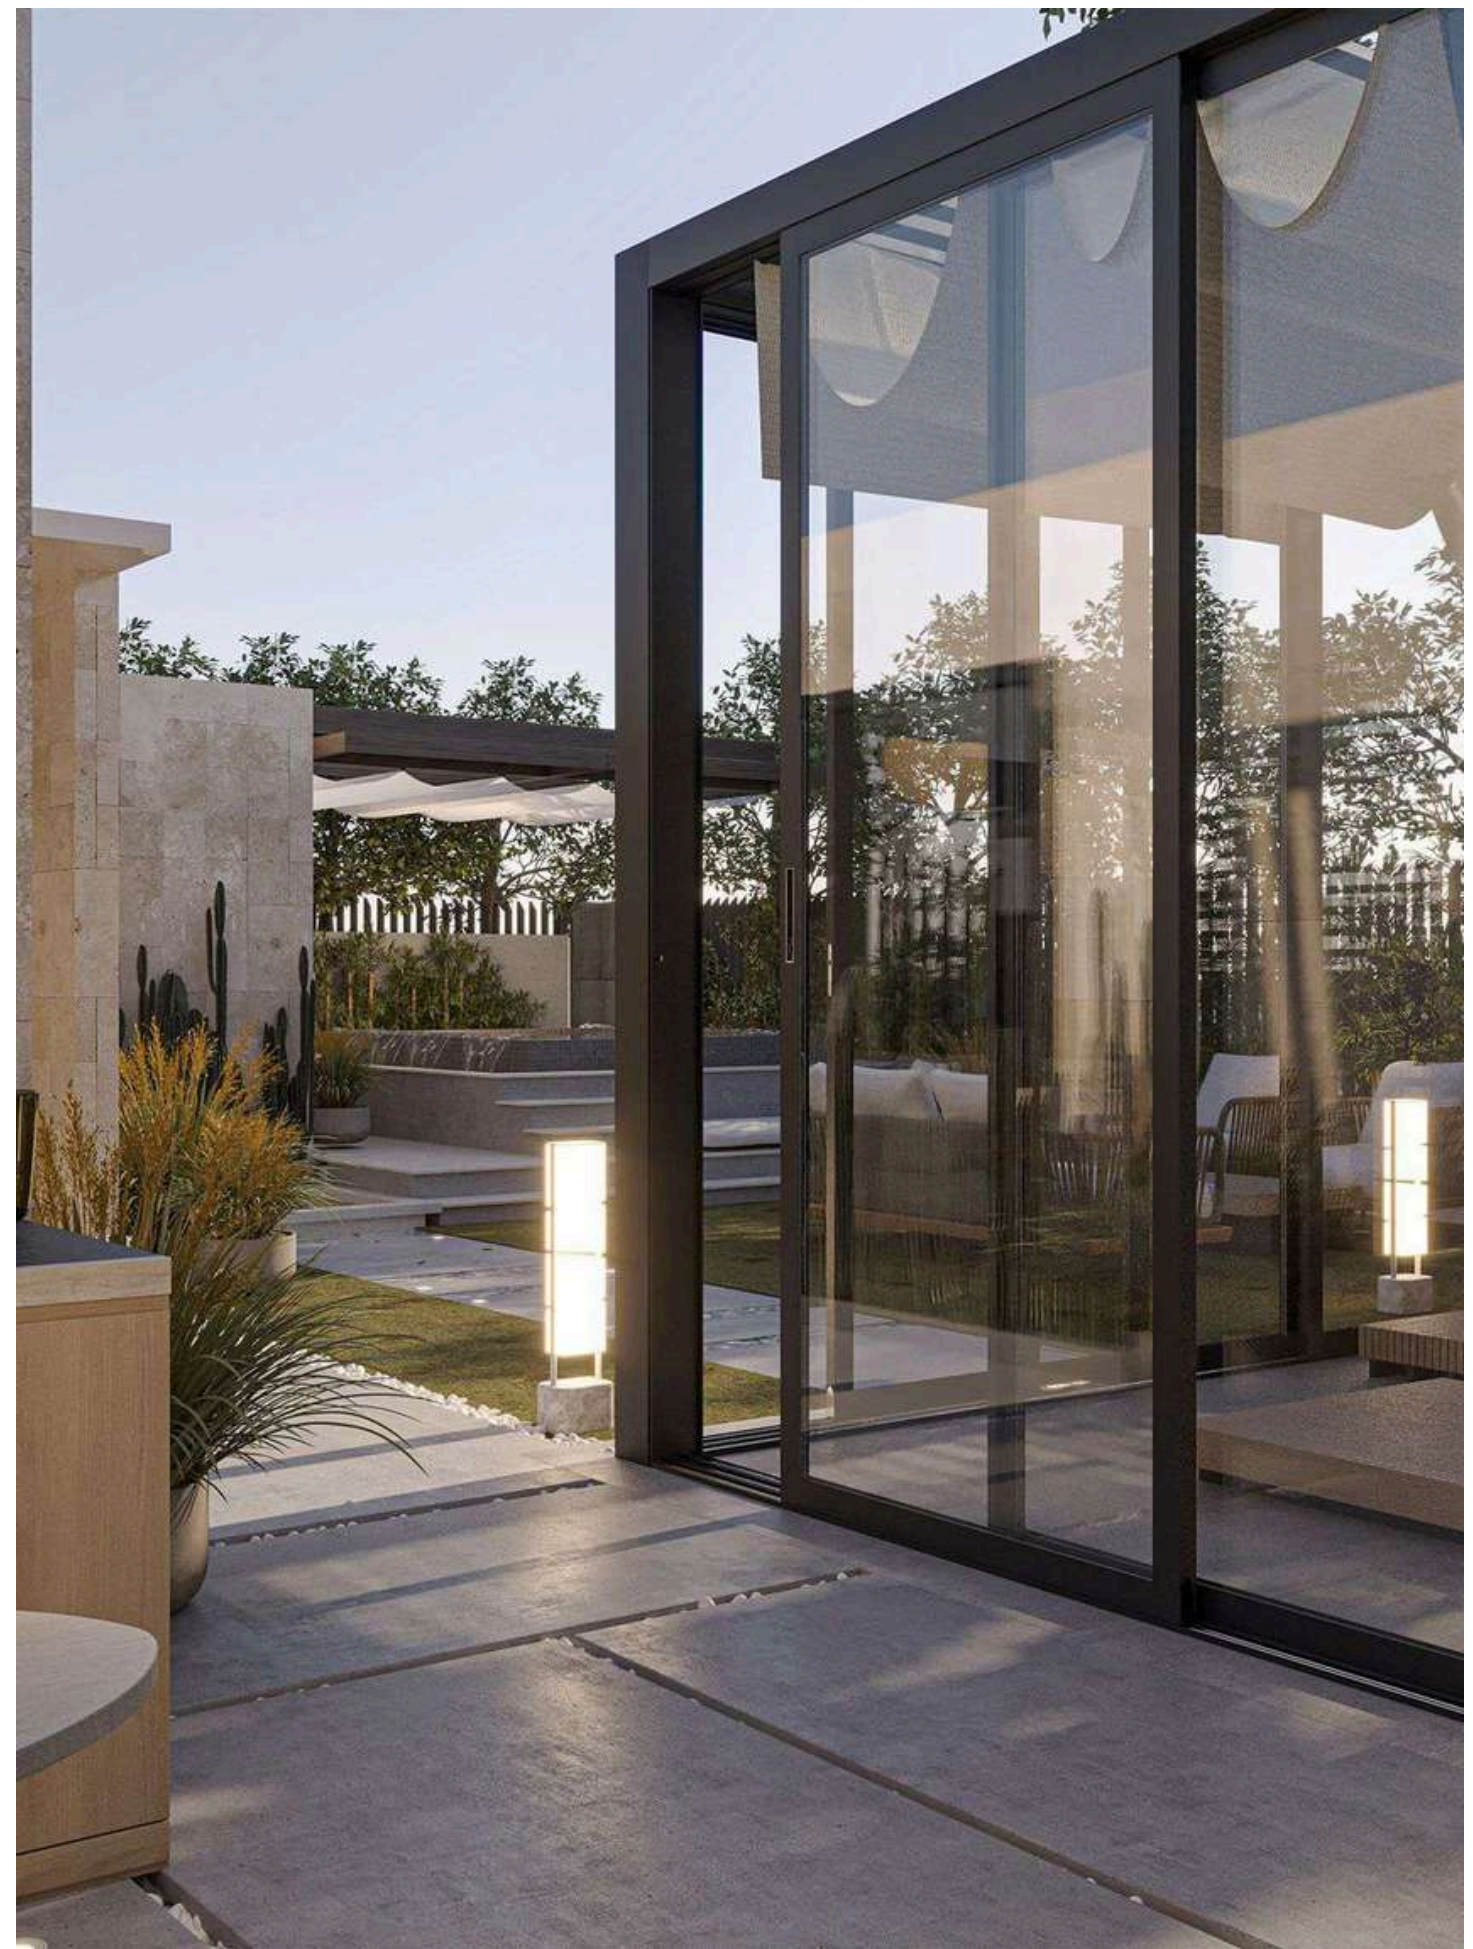

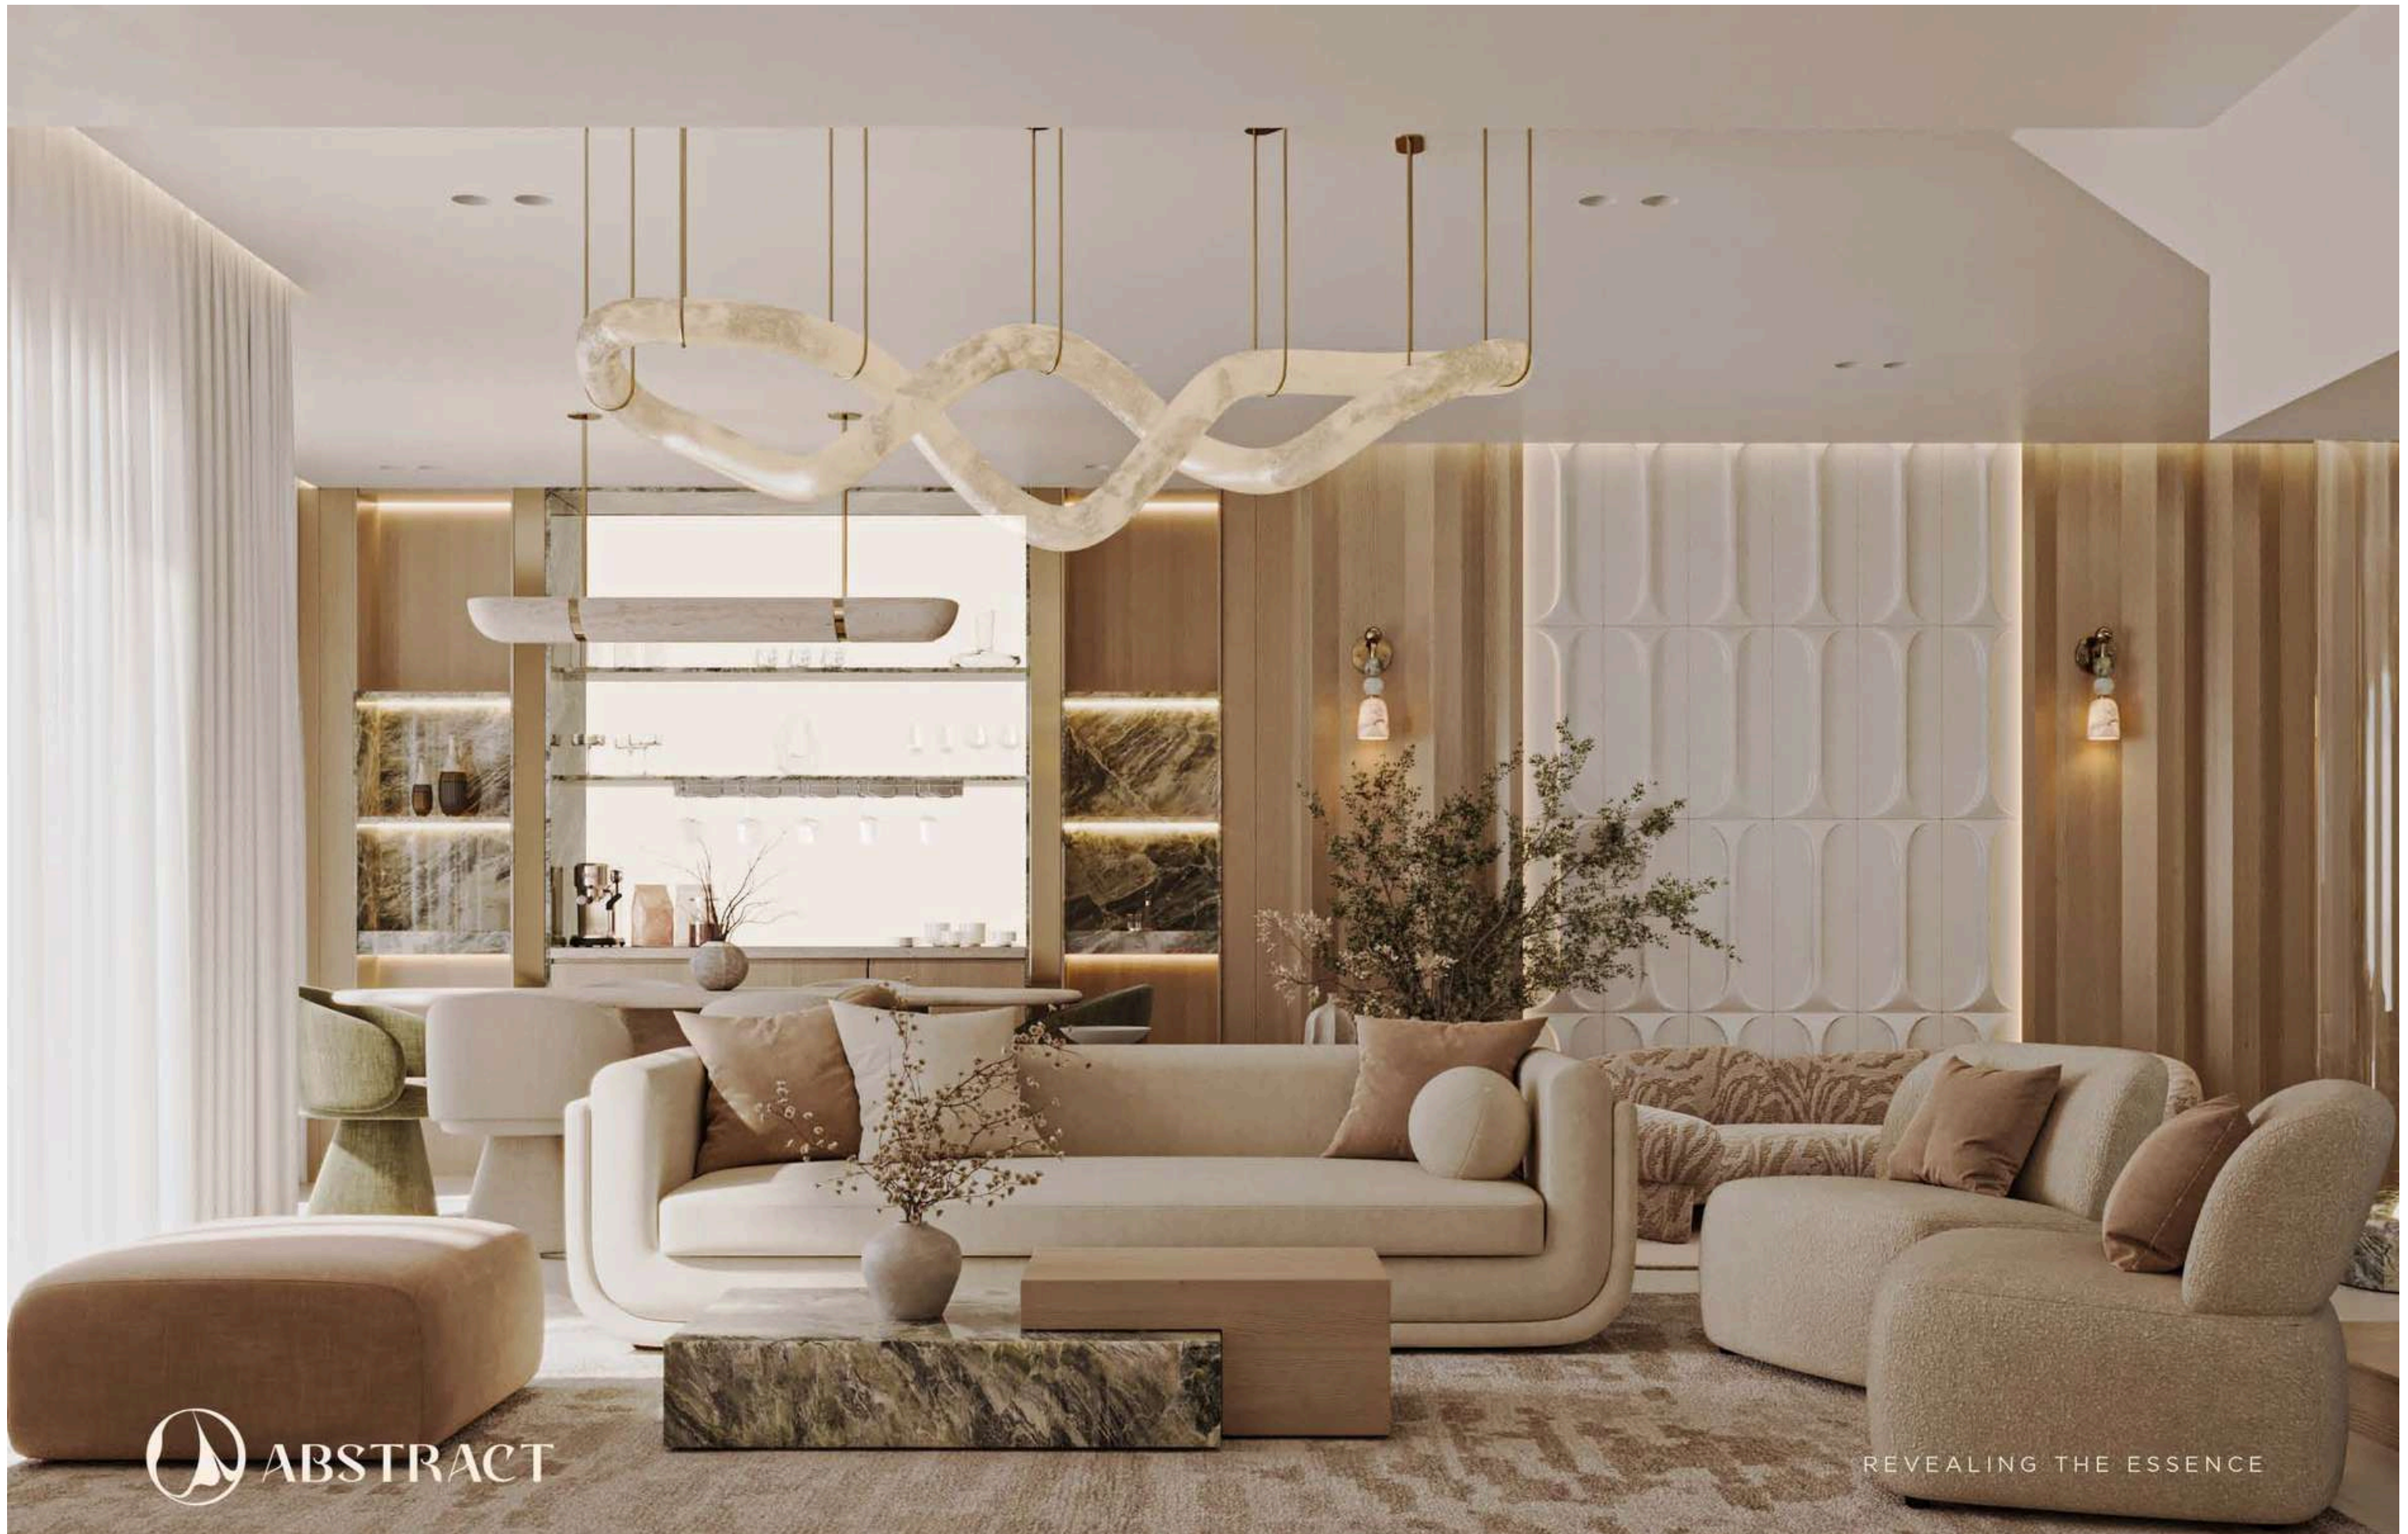

 **ABSTRACT**

REVEALING THE ESSENCE

 **ABSTRACT**
REVEALING THE ESSENCE

DESIGN - FIT - OUT - FURNITURE

 @ABSTRACT.FITOUT



ABSTRACT


REVEALING THE ESSENCE



ABSTRACT
REVEALING THE ESSENCE

DESIGN - FIT - OUT - FURNITURE

[@ABSTRACT.FITOUT](https://www.instagram.com/abstract.fitout)

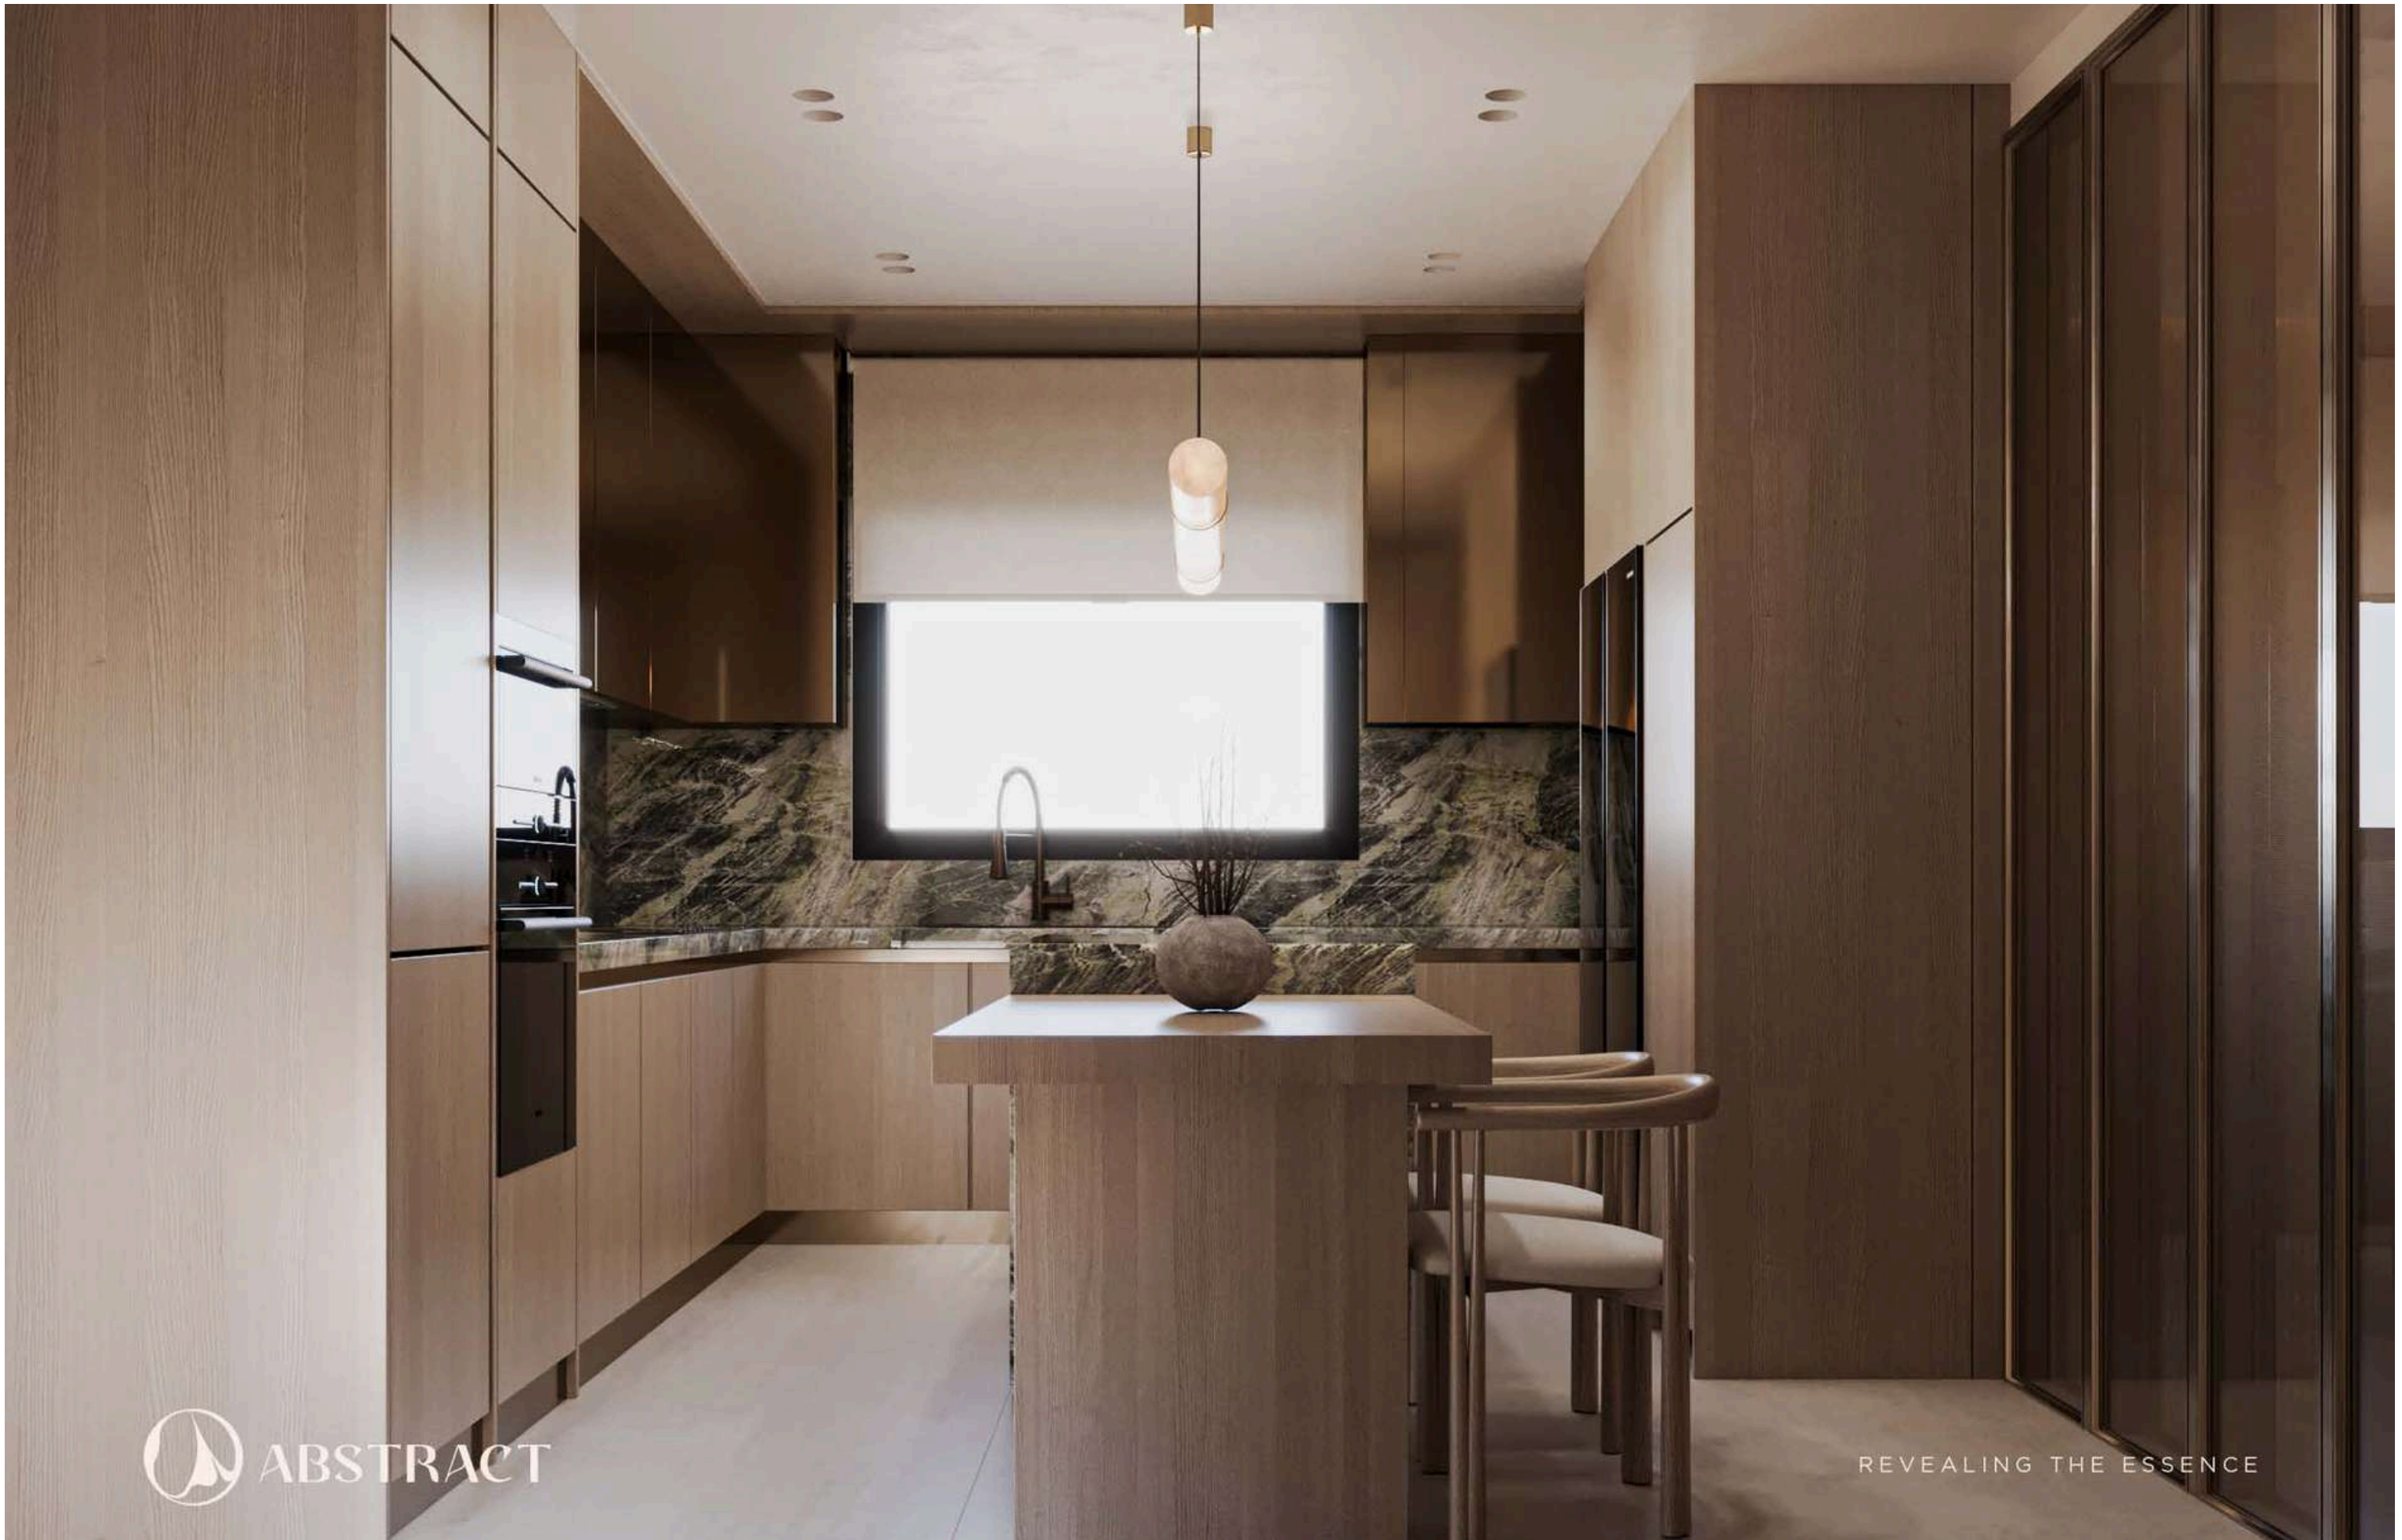

 **ABSTRACT**

REVEALING THE ESSENCE

 **ABSTRACT**
REVEALING THE ESSENCE

DESIGN - FIT - OUT - FURNITURE

 @ABSTRACT.FITOUT



 **ABSTRACT**

REVEALING THE ESSENCE

 **ABSTRACT**
REVEALING THE ESSENCE

DESIGN - FIT - OUT - FURNITURE

 @ABSTRACT.FITOUT



 **ABSTRACT**

REVEALING THE ESSENCE

 **ABSTRACT**
REVEALING THE ESSENCE

DESIGN - FIT - OUT - FURNITURE

 @ABSTRACT.FITOUT




 **ABSTRACT**

REVEALING THE ESSENCE

 **ABSTRACT**
REVEALING THE ESSENCE

DESIGN - FIT - OUT - FURNITURE

 @ABSTRACT.FITOUT

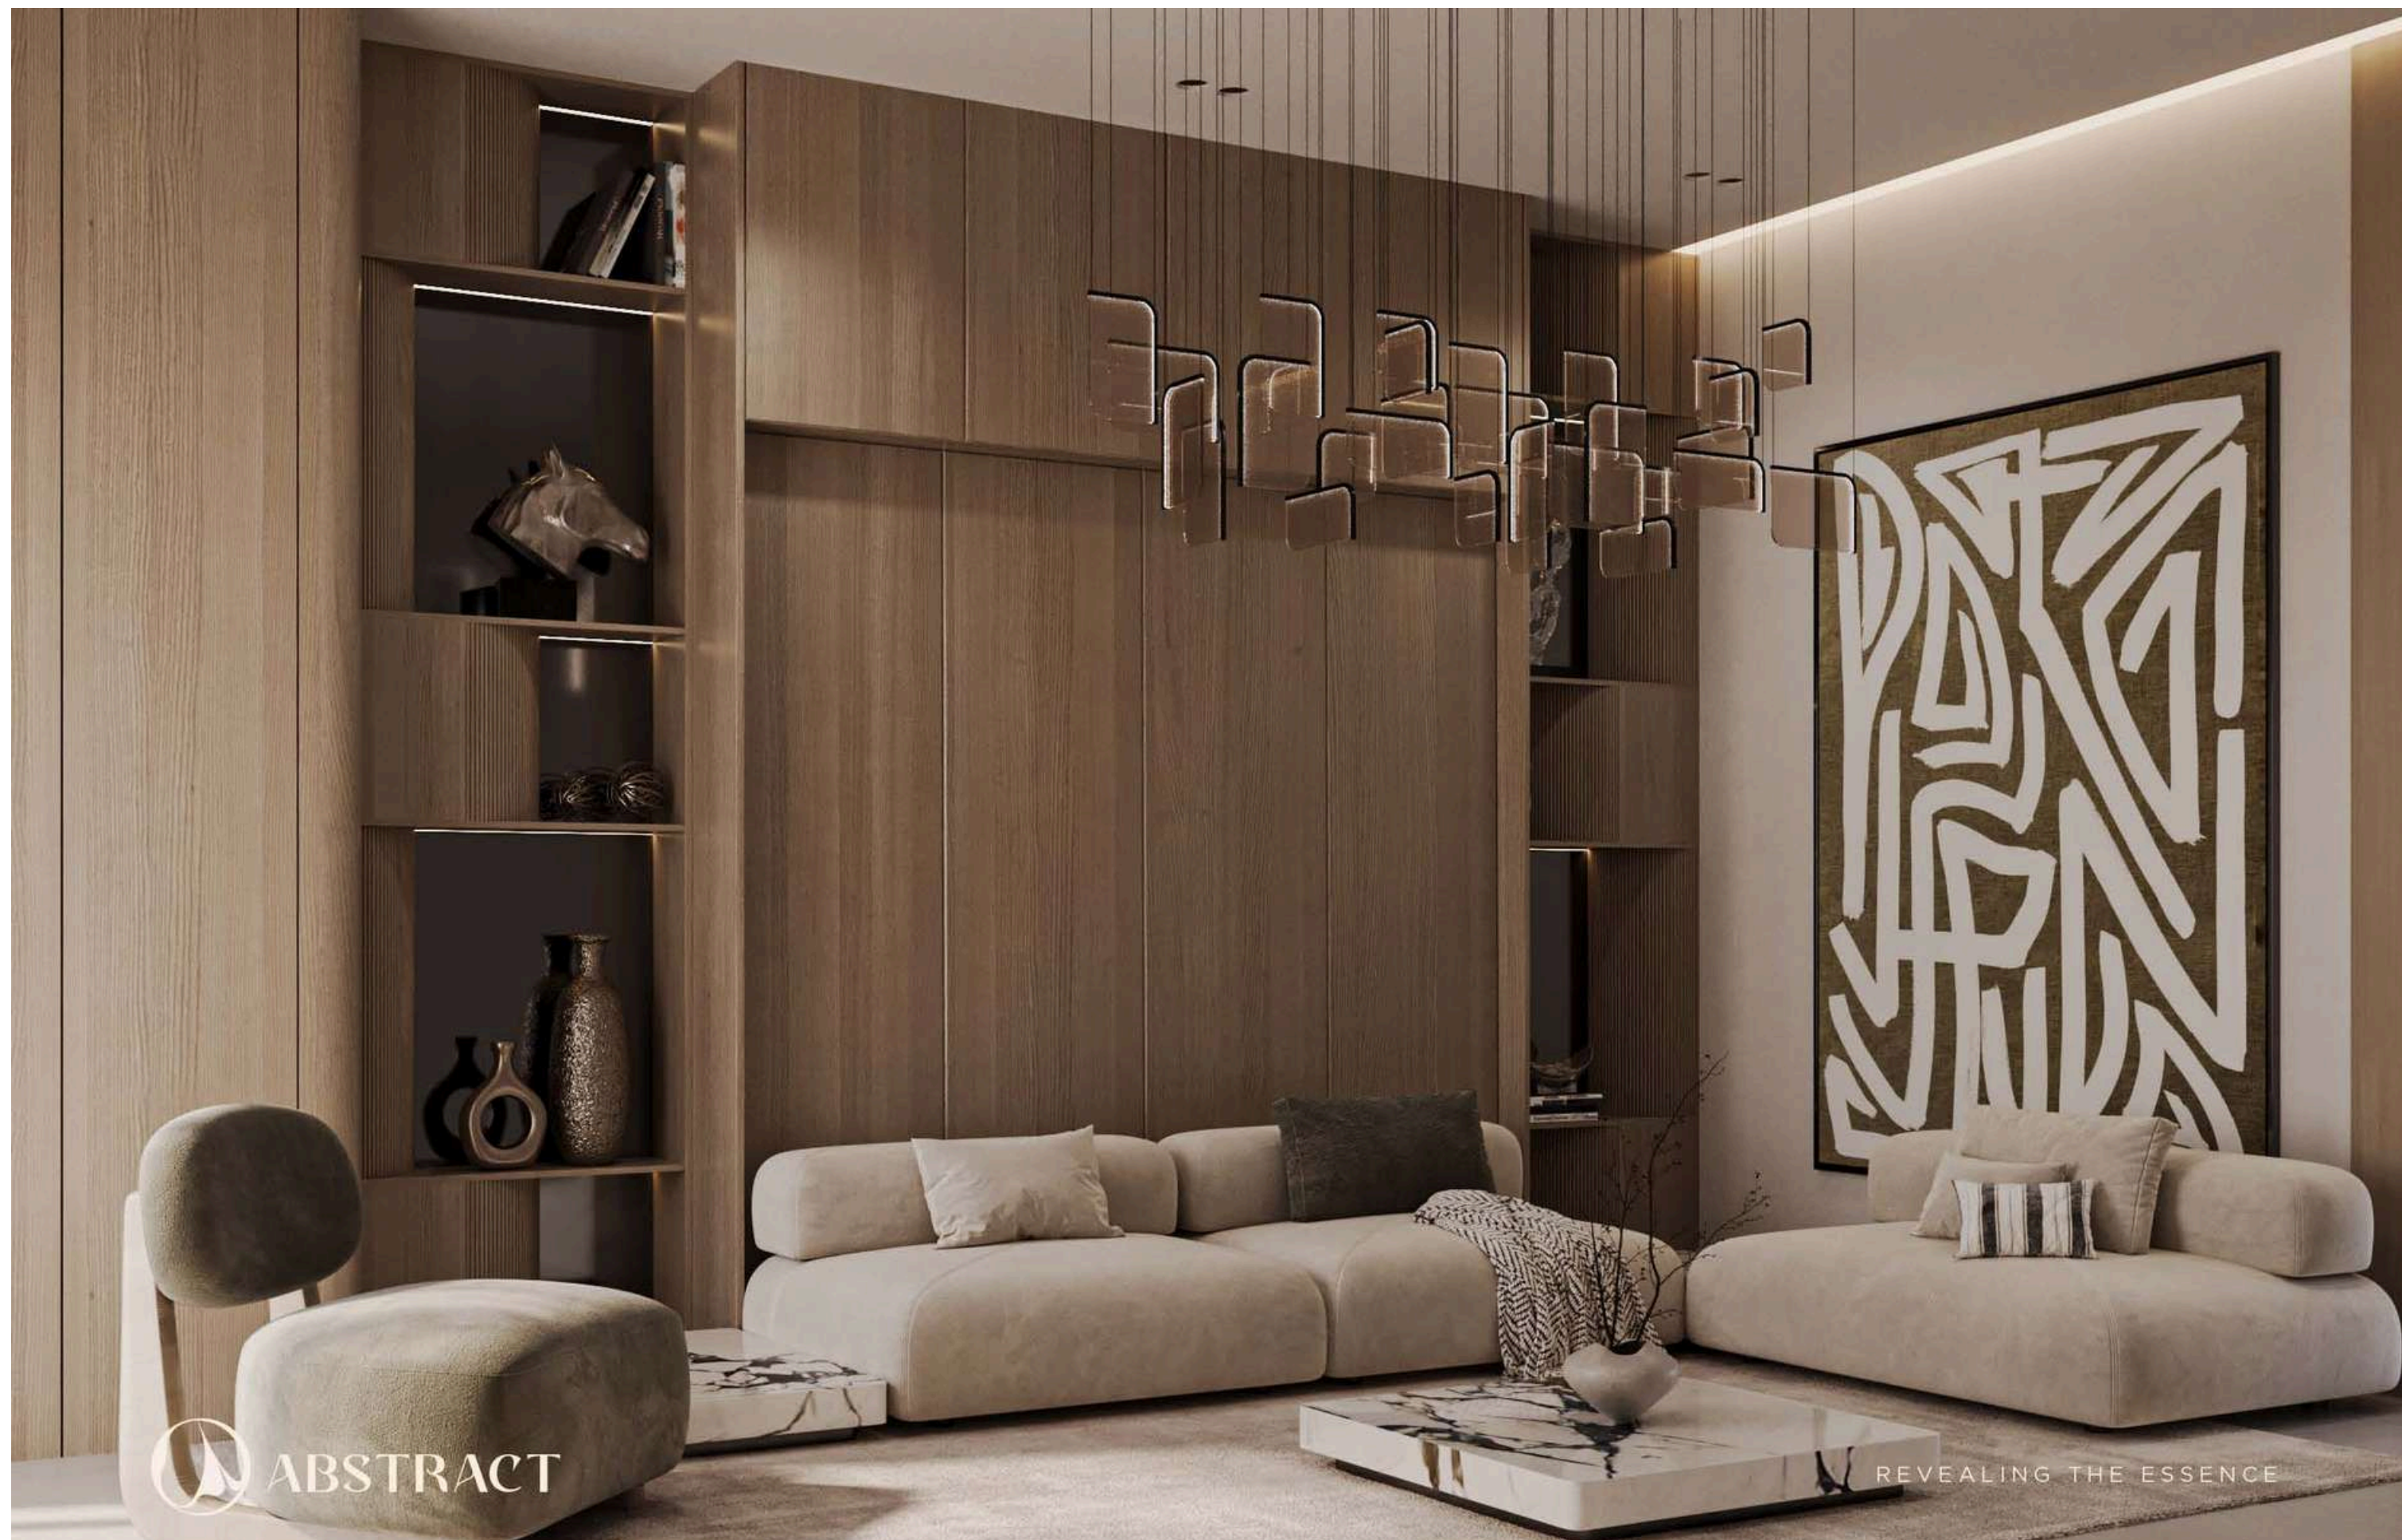

 **ABSTRACT**

REVEALING THE ESSENCE



ABSTRACT
REVEALING THE ESSENCE

DESIGN - FIT - OUT - FURNITURE

 @ABSTRACT.FITOUT



 **ABSTRACT**

REVEALING THE ESSENCE

 **ABSTRACT**
REVEALING THE ESSENCE

DESIGN - FIT - OUT - FURNITURE

 @ABSTRACT.FITOUT


@ABSTRACT.FITOUT



SHOP DRAWING

Every Line Has a Purpose. Every Detail Matters.
We turn design vision into precise technical
solutions, where creativity meets engineering and
every detail is developed to support seamless
execution and uncompromising quality.



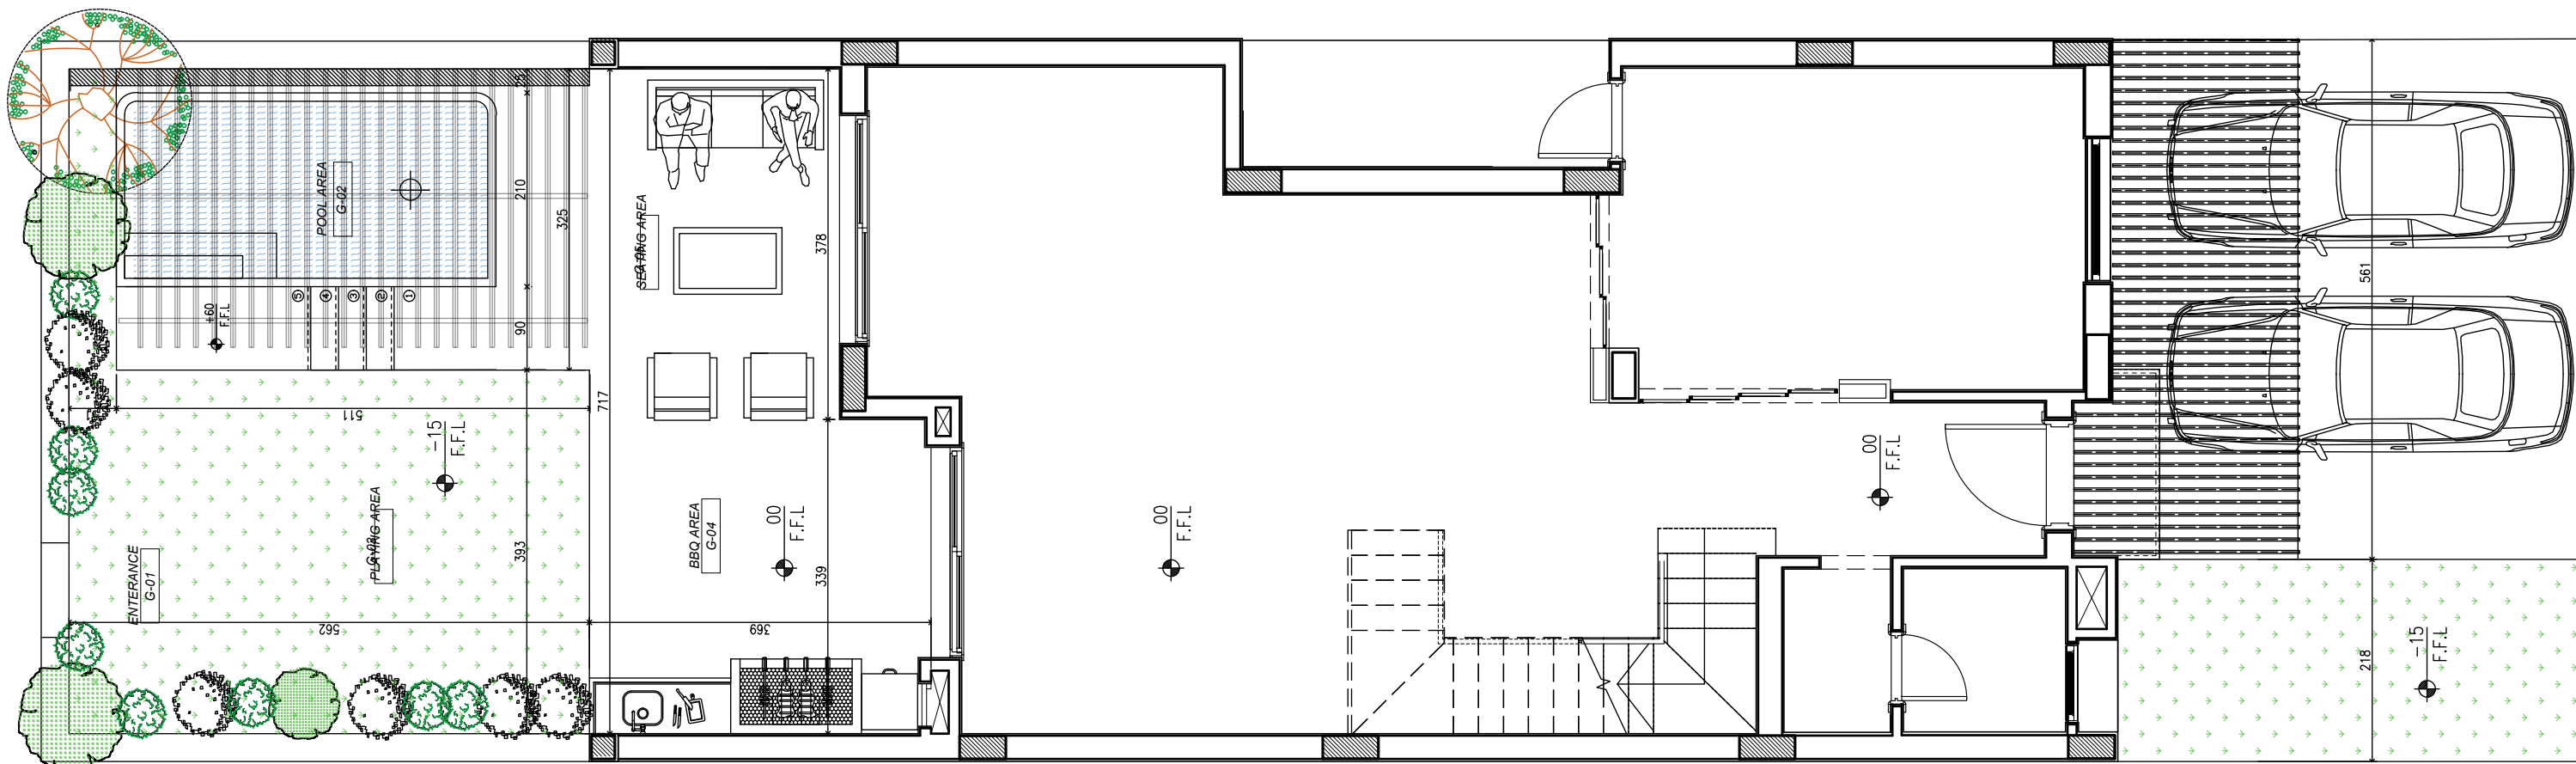

00 LANDSCAPE LAYOUT GROUND FLOOR

GENERAL NOTES

- Do not scale from this drawing.
 - This drawing must be read in conjunction with all other relevant drawings.
 - Contractor must report any discrepancies to the designer prior to the execution of any works.
 - All dimensions must be verified on site prior to order or manufacture of materials or production of shop drawings.
- Where details are altered or alternative materials and finishes are required or proposed, these should be to the approval of the client.
- Technical aspects of the design embodied within this drawing must be resolved by the contractor and manufacturer before construction or fabrication is commenced.

PROJECT DETAILS

CLIENT DR. ISLAM VILLA
PROJECT TYPE RESIDENTIAL
LOCATION ELBROUJ, EGYPT

SUBMISSIONS & REVISIONS

ISSUE	DATE	DESCRIPTION
1		CLIENT REVIEW

DESIGN CONSULTANT

ABSTRACT INNOVATIONS
Furniture Point Mall New Cairo
P.O. Box 1000

DRAWING TITLE

LANDSCAPE LAYOUT

STAGE

CONSTRUCTION DRAWING

INFO


PROJECT NO. 1
DRAWING NO. 00
SCALE N.T.S.
DATE 06.07.2026
DRAWN BY ENG. OMAR
CHECKED BY



ABSTRACT
REVEALING THE ESSENCE

DESIGN - FIT - OUT - FURNITURE

@ABSTRACT.FITOUT

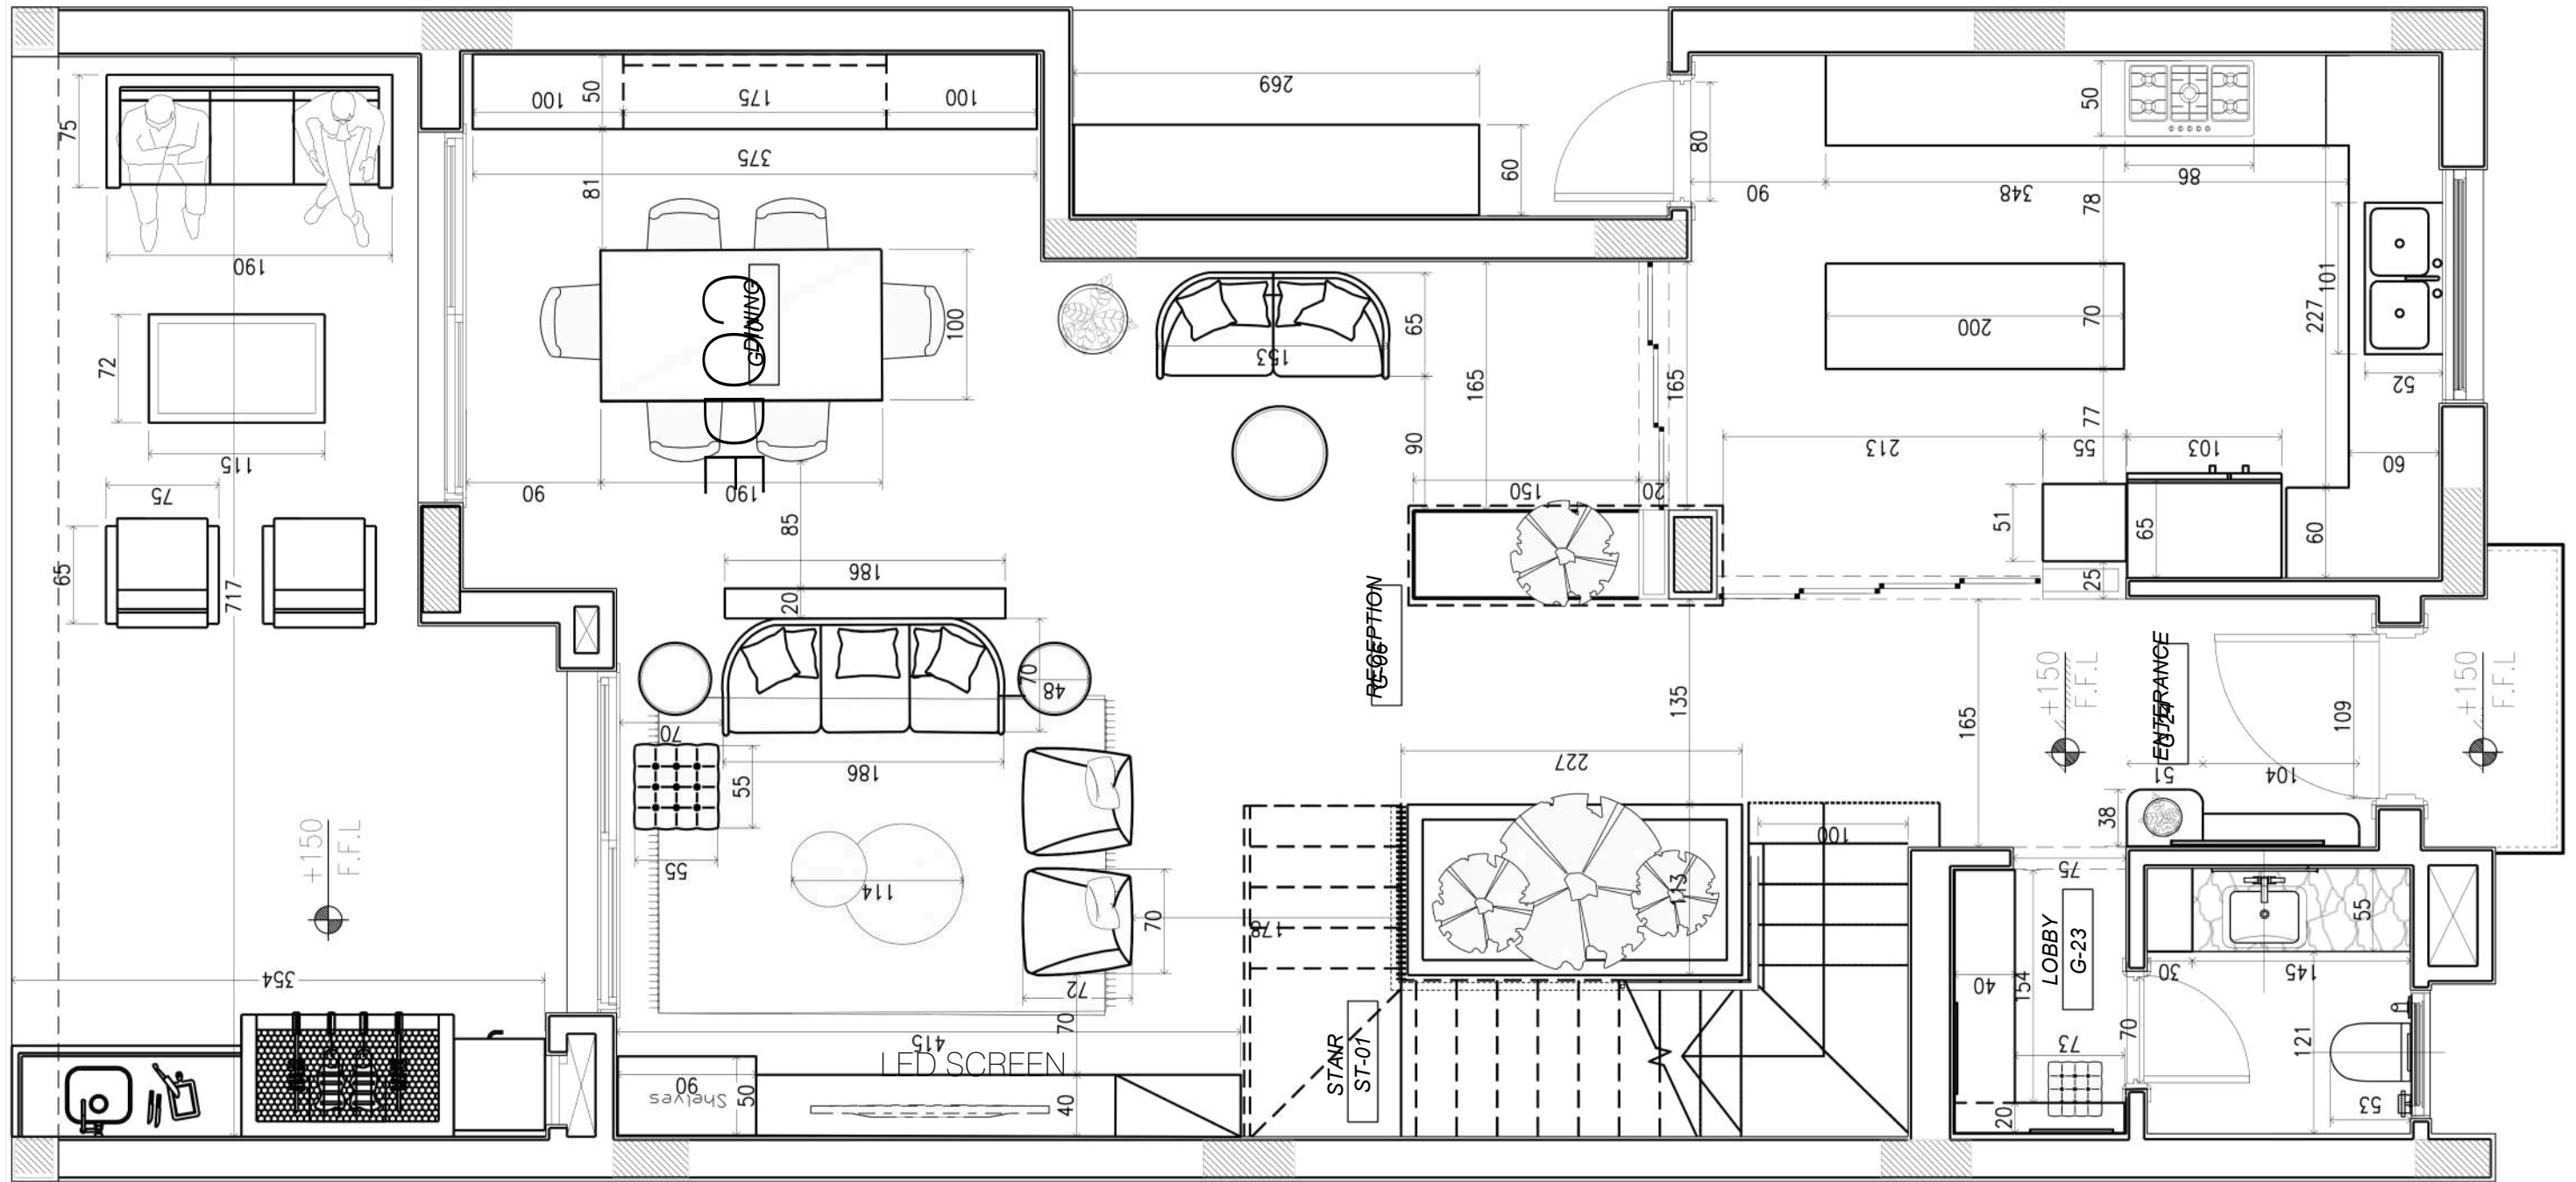

1B FURNITURE PLAN
GROUND FLOOR

GENERAL NOTES

- Do not scale from this drawing.
 - This drawing must be read in conjunction with all other relevant drawings.
 - Contractor must report any discrepancies to the designer prior to the execution of any works.
 - All dimensions must be verified on site prior to order or manufacture of materials or production of shop drawings. Where details are altered or alternative materials and finishes are required or proposed, these should be to the approval of the client.
- Technical aspects of the design embodied within this drawing must be resolved by the contractor and manufacturer before construction or fabrication is commenced.

PROJECT DETAILS

CLIENT DR. ISLAM VILLA
PROJECT TYPE RESIDENTIAL
LOCATION EL BROUJ, EGYPT

SUBMISSIONS & REVISIONS

ISSUE	DATE	DESCRIPTION
1		CLIENT REVIEW

DESIGN CONSULTANT

ABSTRACT INNOVATIONS
Furniture Point Mall New Cairo
ET: 7

DRAWING TITLE


GROUND FLOOR FURNITURE PLAN

STAGE

CONSTRUCTION DRAWING

INFO

PROJECT NO. 1
DRAWING NO. 02
SCALE N.T.S.
DATE 06.07.2026
DRAWN BY ENG. OMAR
CHECKED BY

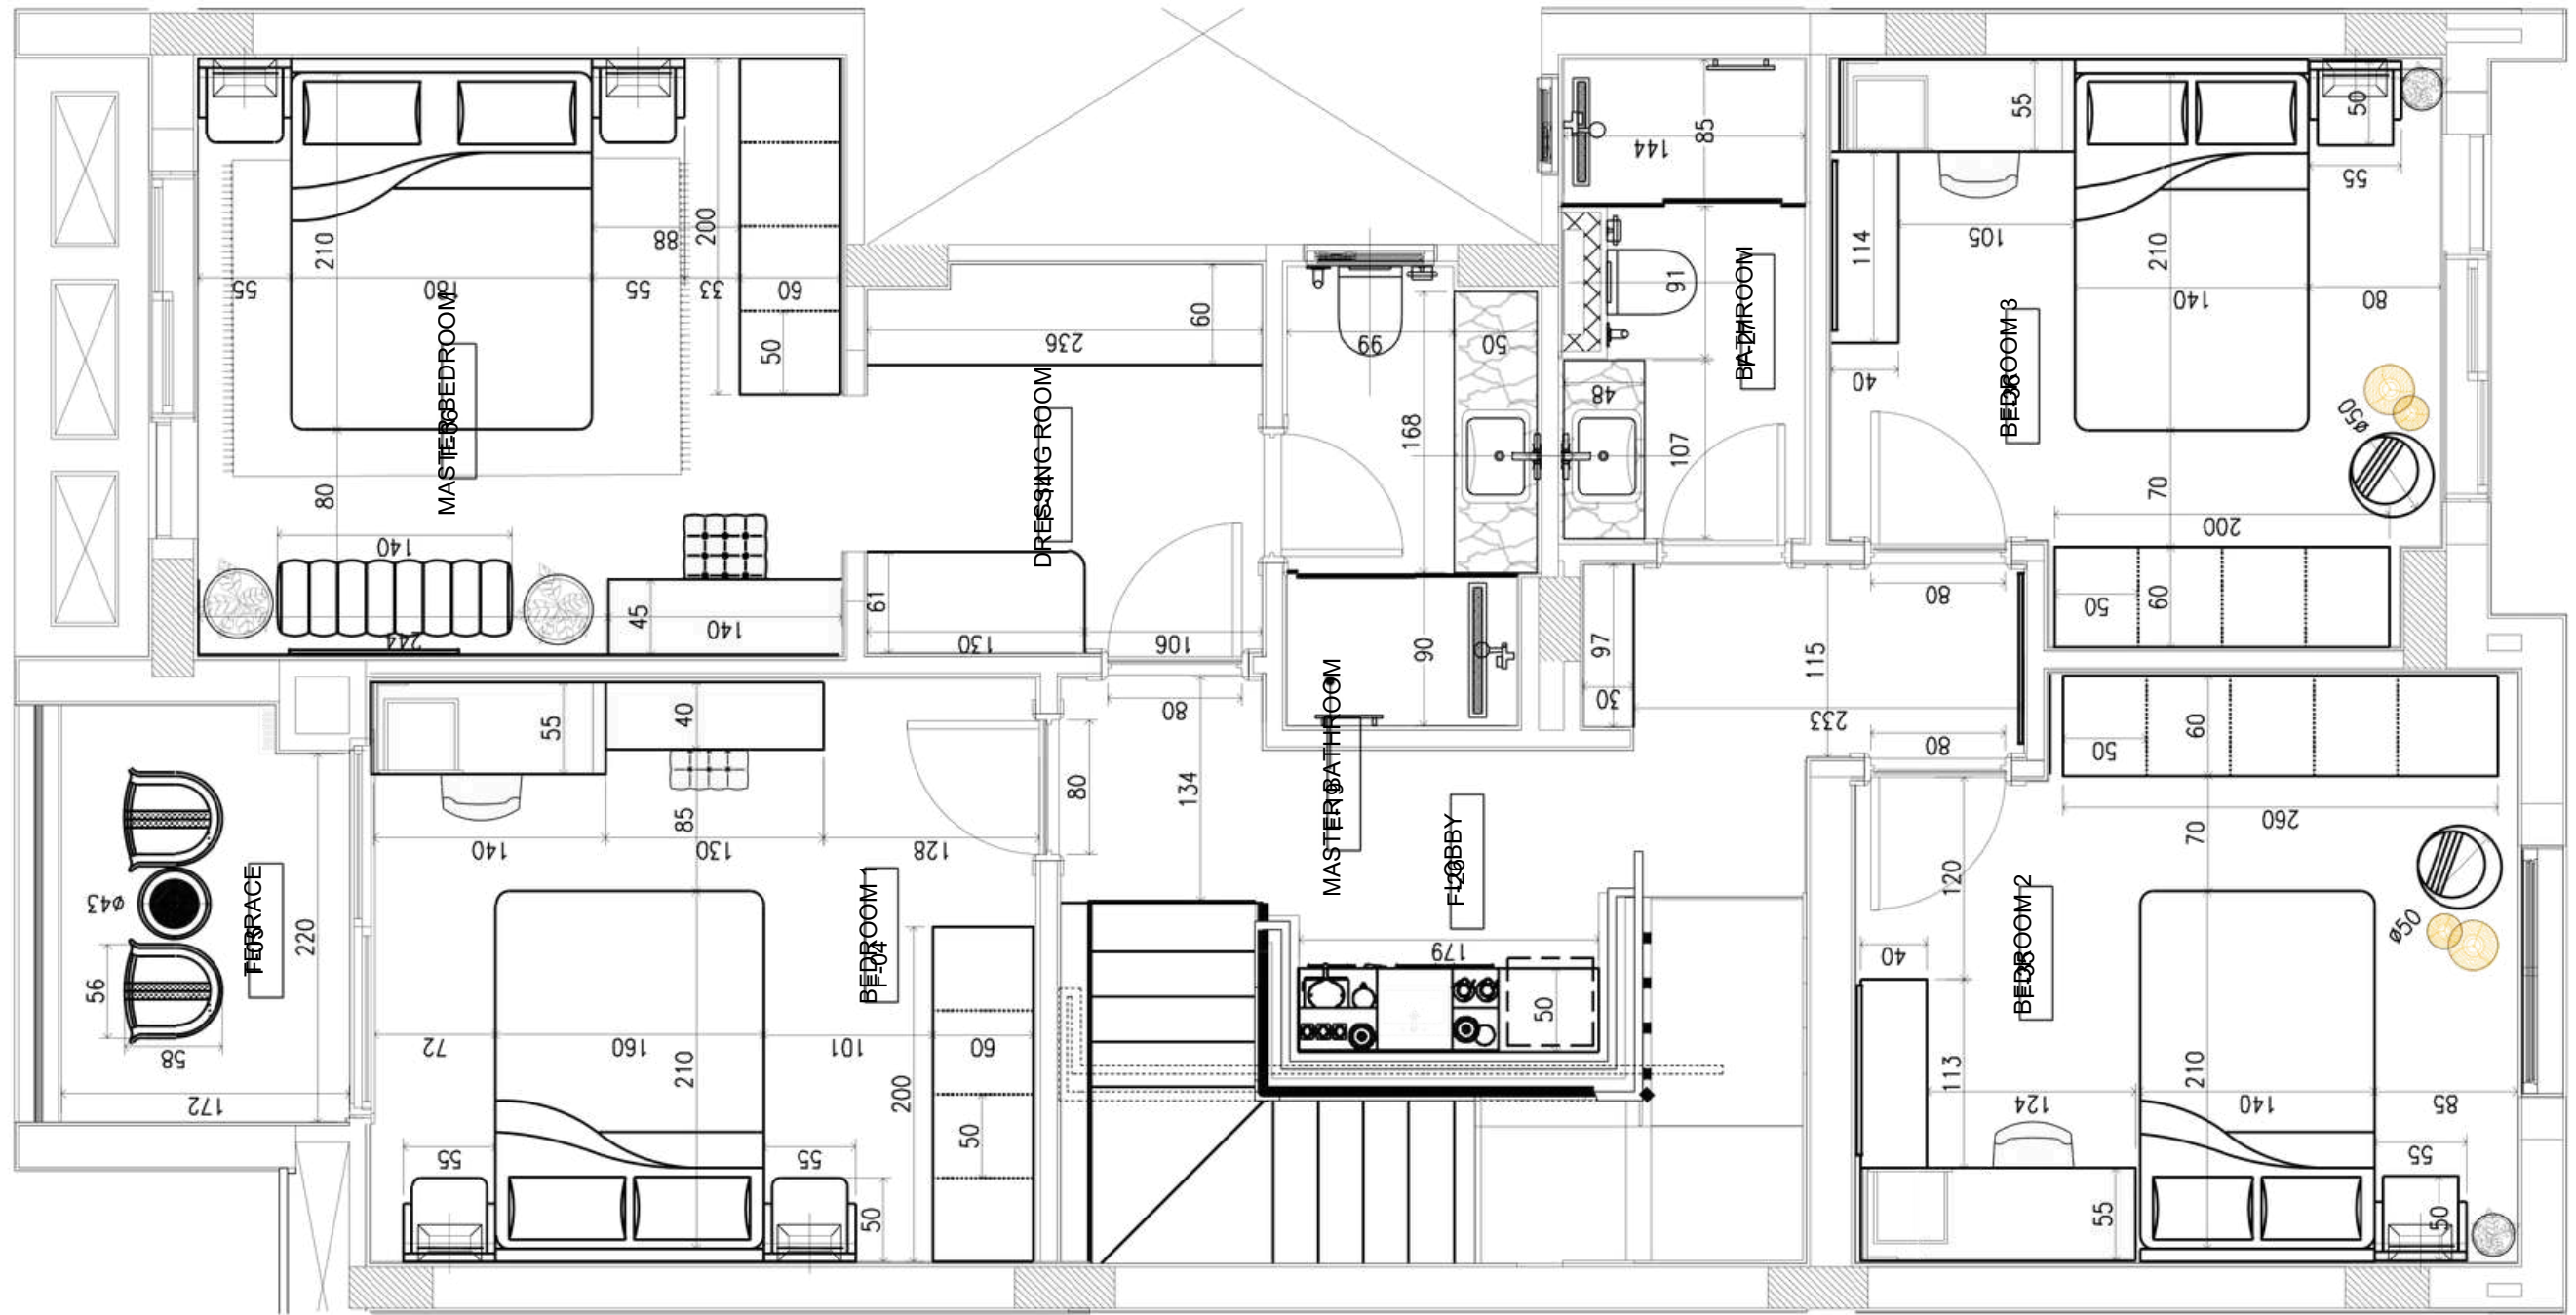

2B FURNITURE PLAN
FIRST FLOOR

GENERAL NOTES

- Do not scale from this drawing.
 - This drawing must be read in conjunction with all other relevant drawings.
 - Contractor must report any discrepancies to the designer prior to the execution of any works.
 - All dimensions must be verified on site prior to order or manufacture of materials or production of shop drawings. Where details are altered or alternative materials and finishes are required or proposed, these should be to the approval of the client.
- Technical aspects of the design embodied within this drawing must be resolved by the contractor and manufacturer before construction or fabrication is commenced.

PROJECT DETAILS

CLIENT DR. ISLAM VILLA
PROJECT TYPE RESIDENTIAL
LOCATION ELBROUJ, EGYPT

SUBMISSIONS & REVISIONS

ISSUE	DATE	DESCRIPTION
1		CLIENT REVIEW

DESIGN CONSULTANT

ABSTRACT INNOVATIONS
Furniture Point Mall New Cairo
T: 0111 555 5555
E: info@abstractfitout.com

DRAWING TITLE

FIRST FLOOR FURNITURE PLAN

STAGE

CONSTRUCTION DRAWING

INFO


PROJECT NO. 1
DRAWING NO. 04
SCALE N.T.S
DATE 06.07.2026
DRAWN BY ENG. OMAR
CHECKED BY



ABSTRACT
REVEALING THE ESSENCE

DESIGN - FIT - OUT - FURNITURE

@ABSTRACT.FITOUT

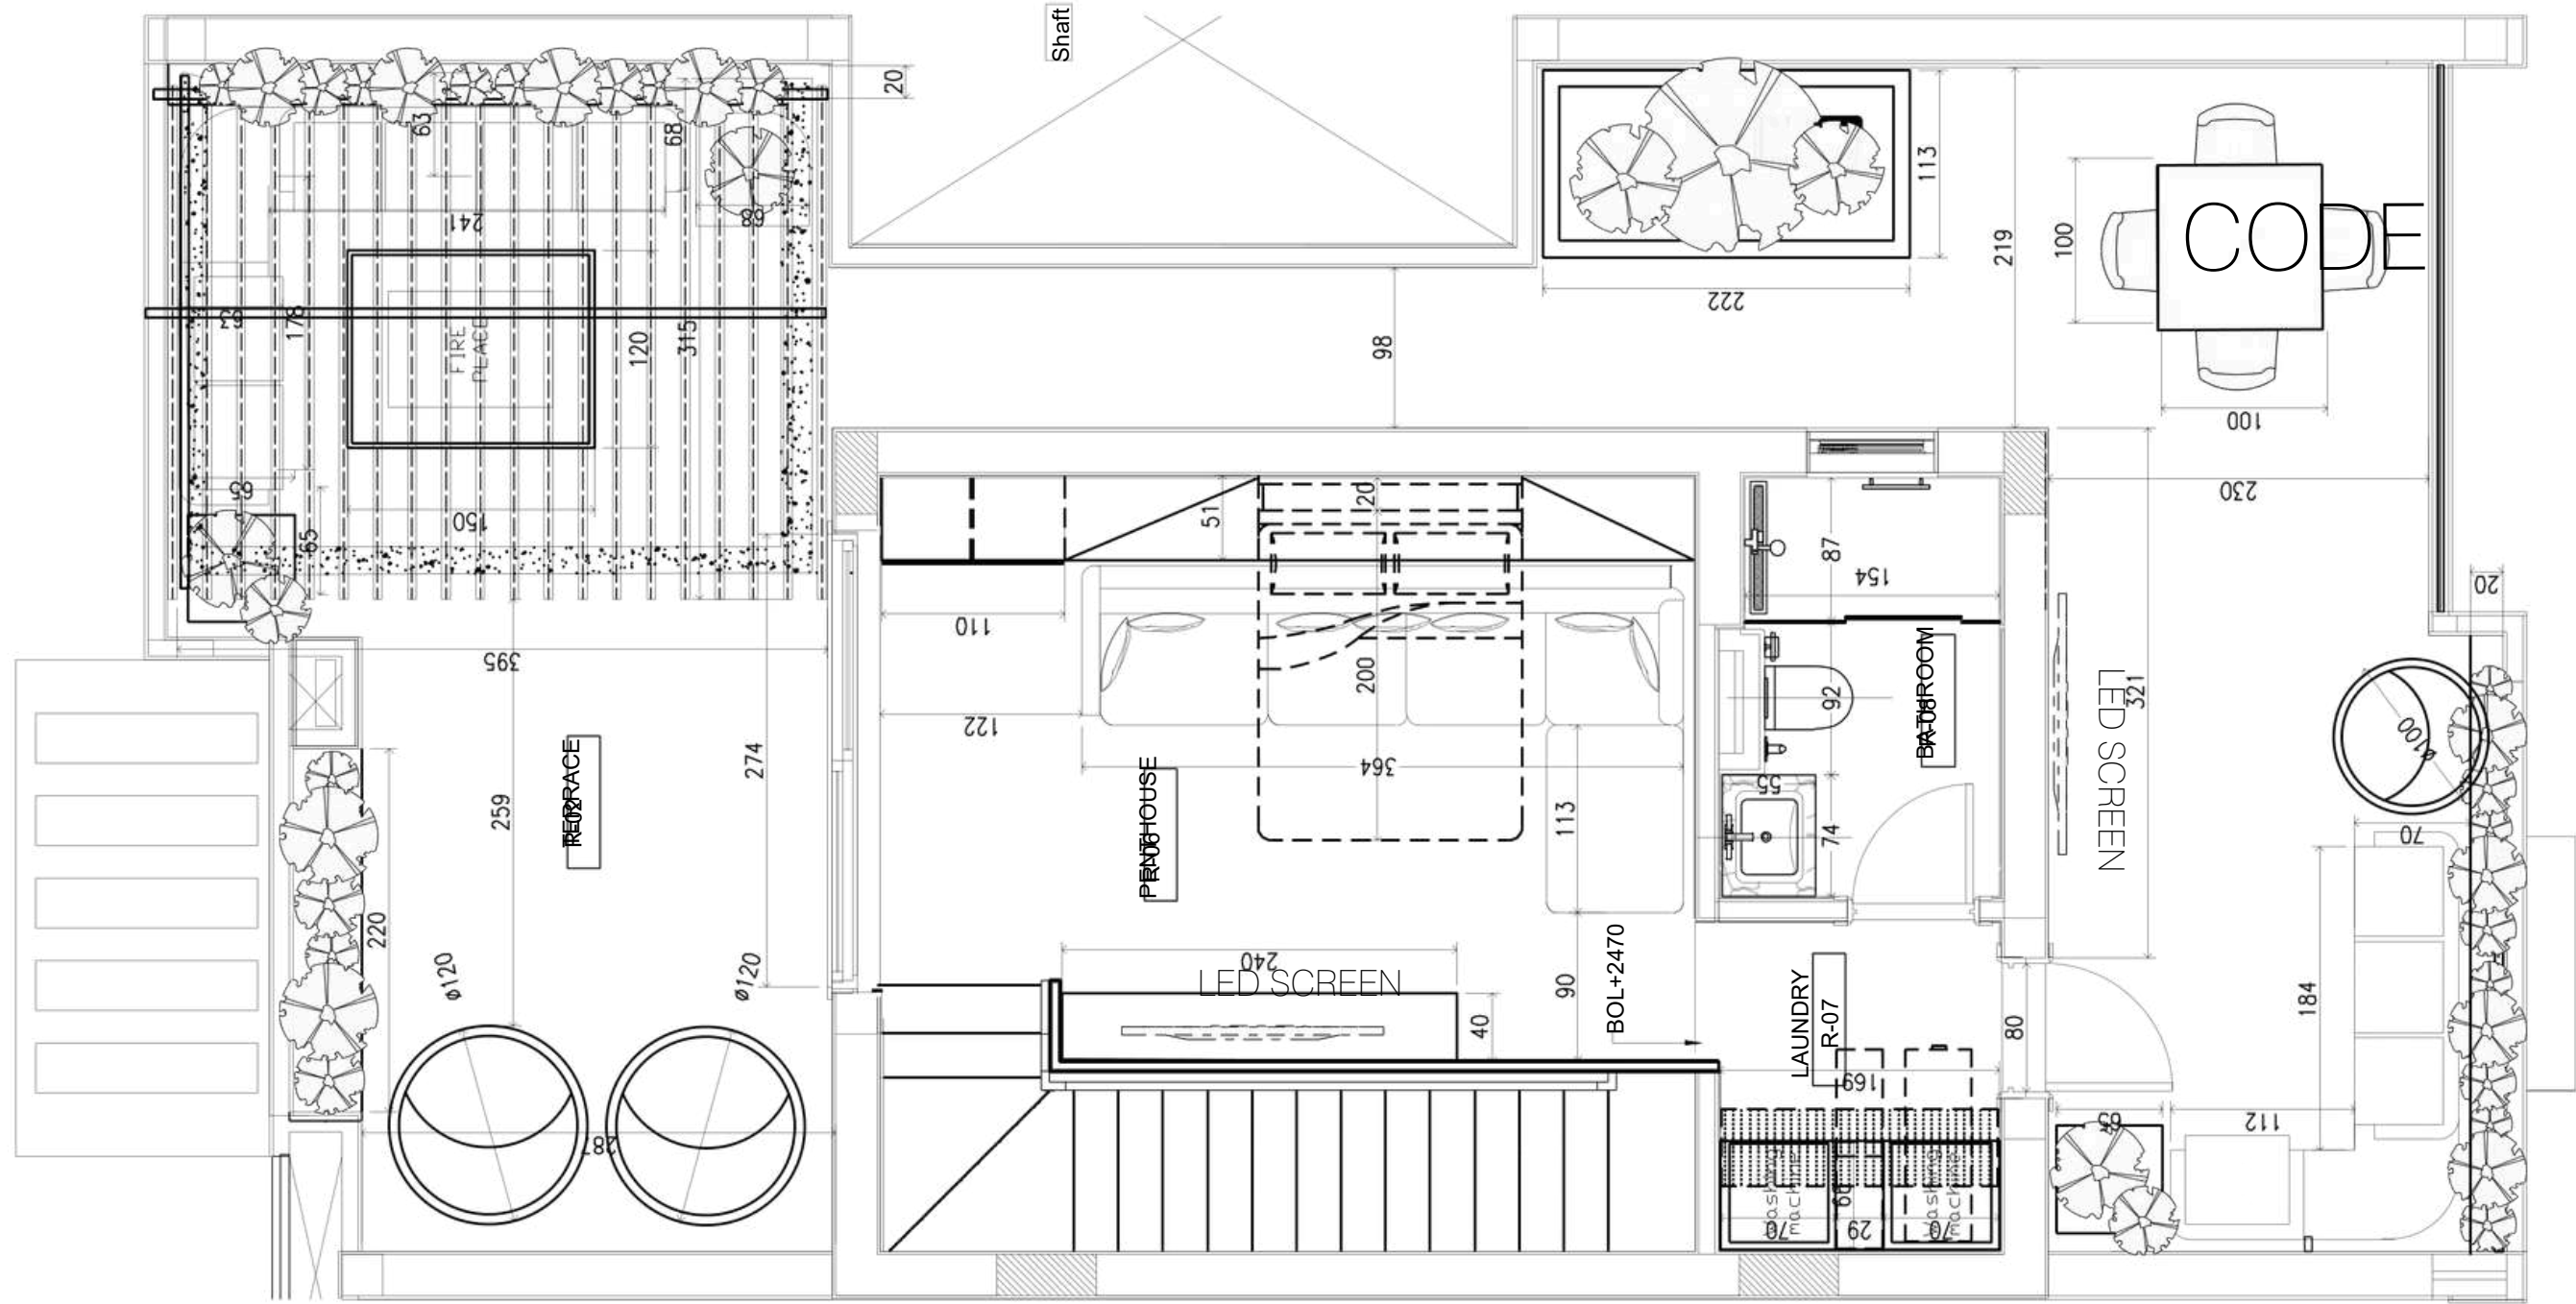

3B FURNITURE PLAN ROOF FLOOR

GENERAL NOTES

1. Do not scale from this drawing.
 2. This drawing must be read in conjunction with all other relevant drawings.
 3. Contractor must report any discrepancies to the designer prior to the execution of any works.
 4. All dimensions must be verified on site prior to order or manufacture of materials or production of shop drawings.
- Where details are altered or alternative materials and finishes are required or proposed, these should be to the approval of the client.
- Technical aspects of the design embodied within this drawing must be resolved by the contractor and manufacturer before construction or fabrication is commenced.

PROJECT DETAILS

CLIENT DR. ISLAM VILLA
PROJECT TYPE RESIDENTIAL
LOCATION EL BROUJ, EGYPT

SUBMISSIONS & REVISIONS

ISSUE	DATE	DESCRIPTION
1		CLIENT REVIEW

DESIGN CONSULTANT

ABSTRACT INNOVATIONS
Furniture Point Mall New Cairo
T: 0111 555 5555
E: info@abstractfitout.com

DRAWING TITLE


ROOFTOP FURNITURE PLAN

STAGE

CONSTRUCTION DRAWING

INFO

PROJECT NO. 1
DRAWING NO. 09
SCALE N.T.S
DATE 06.07.2026
DRAWN BY ENG. OMAR
CHECKED BY

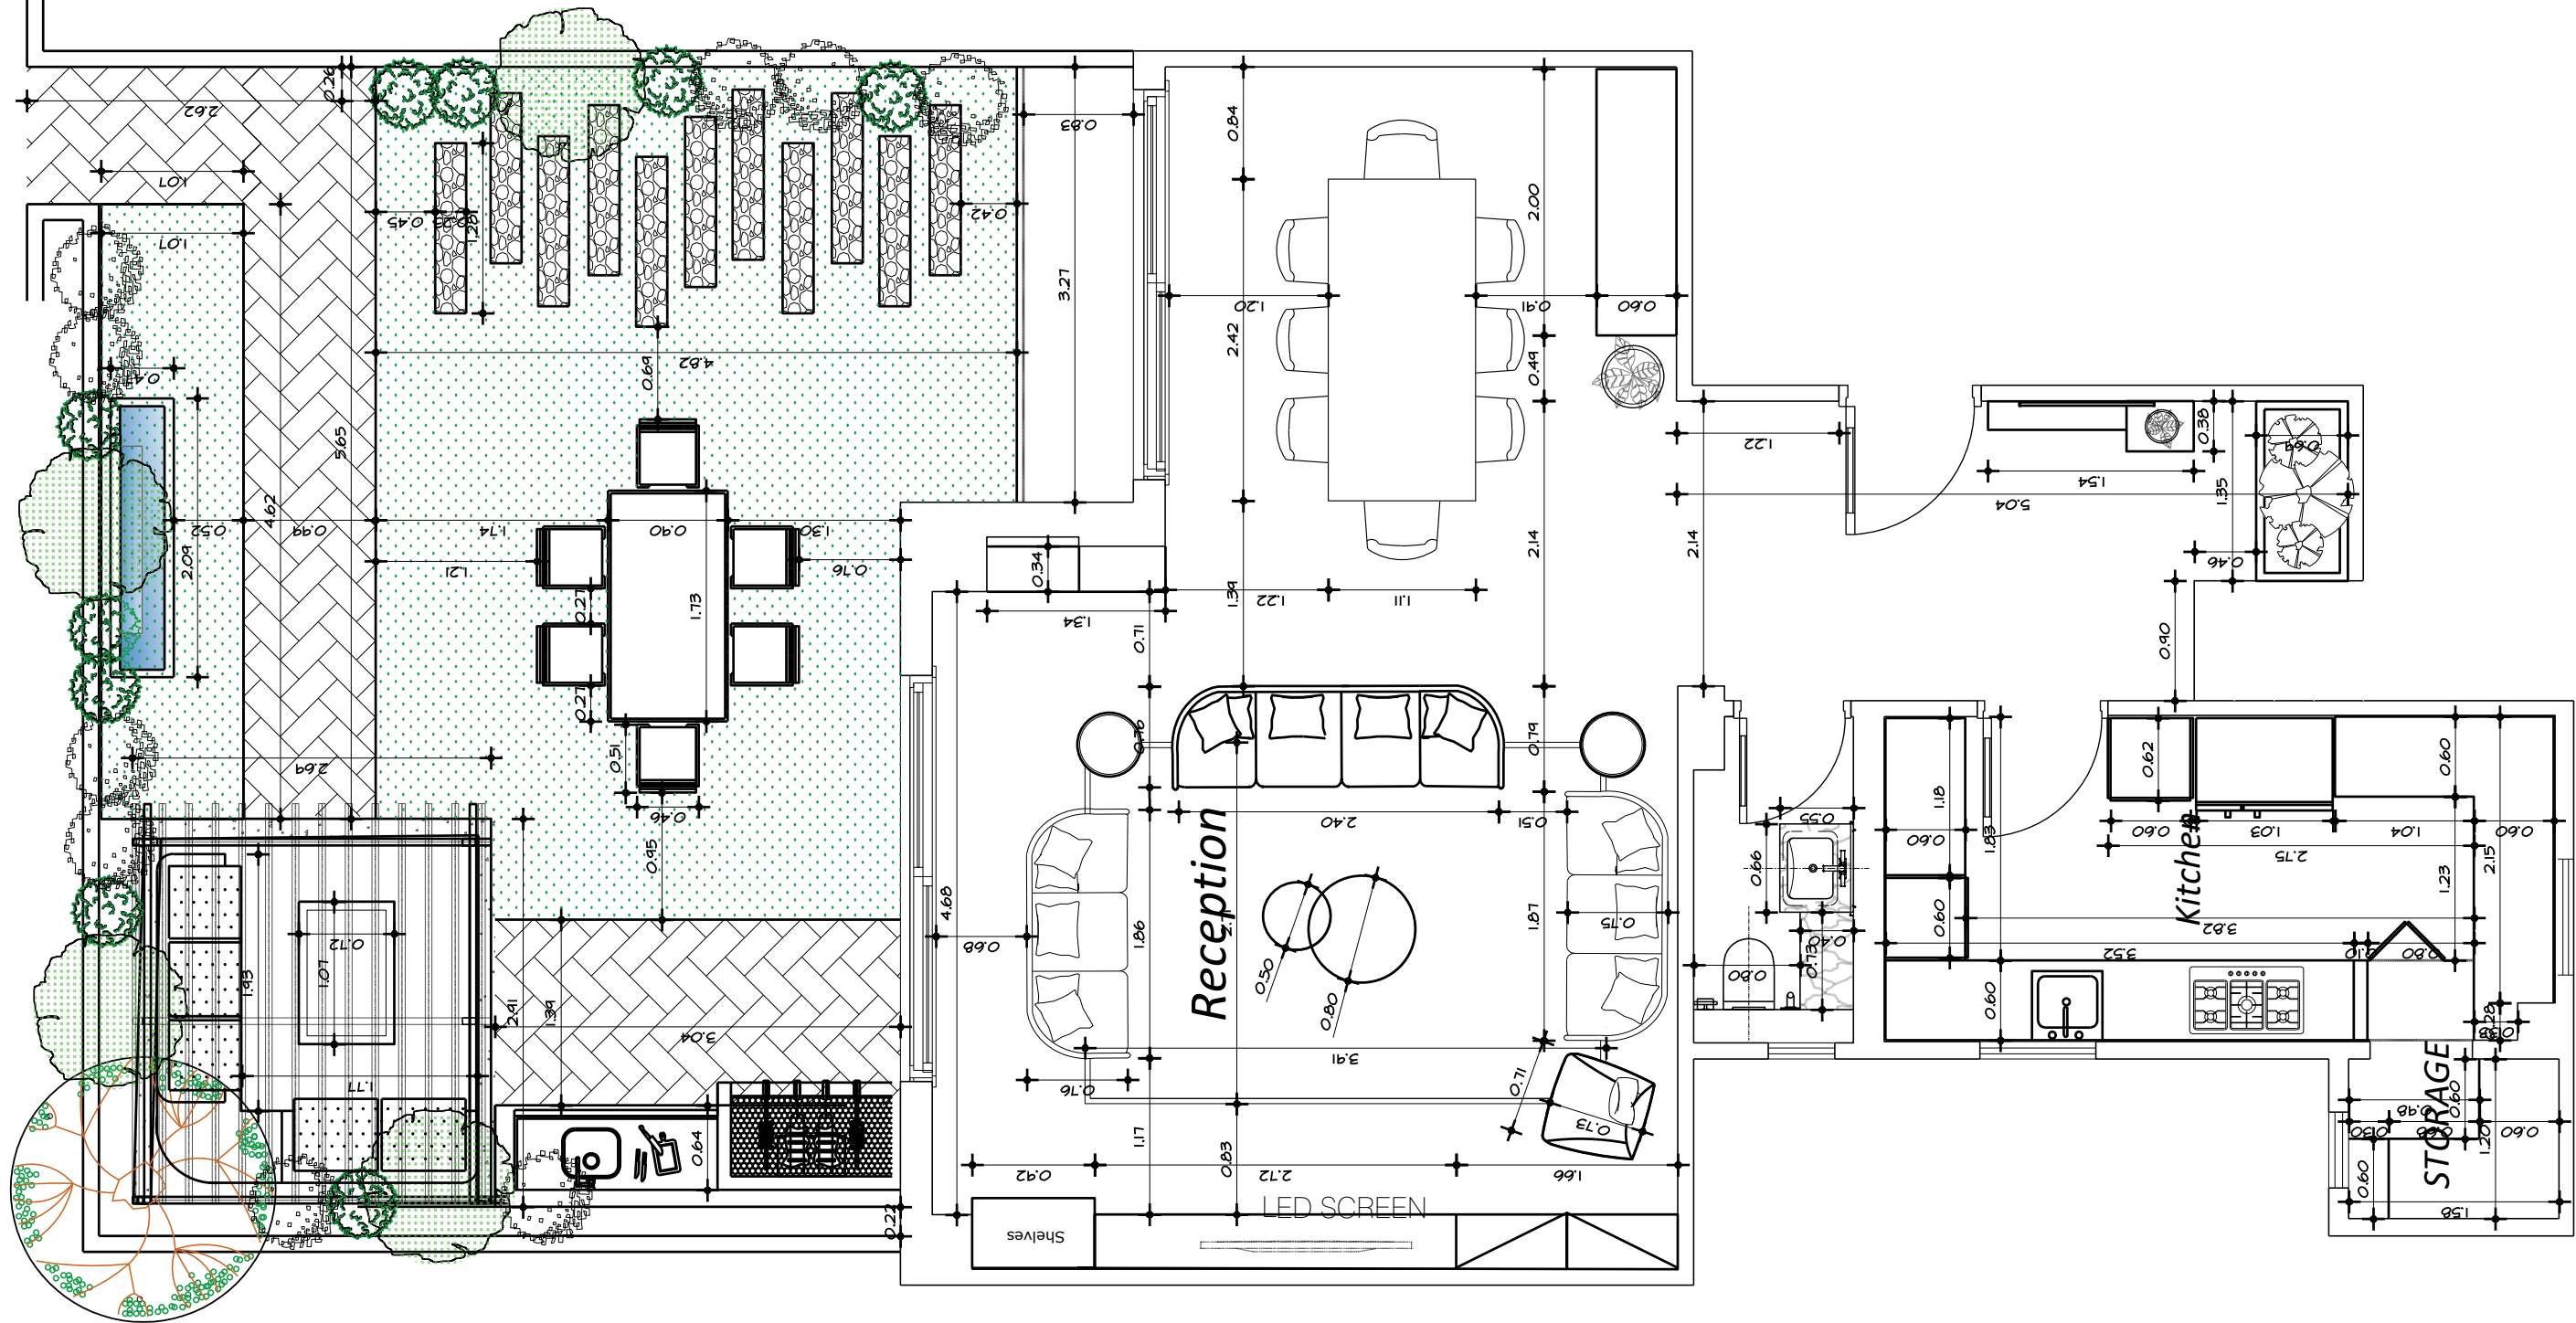

1C FURNITURE PLAN
GROUND FLOOR

GENERAL NOTES

- Do not scale from this drawing.
 - This drawing must be read in conjunction with all other relevant drawings.
 - Contractor must report any discrepancies to the designer prior to the execution of any works.
 - All dimensions must be verified on site prior to order or manufacture of materials or production of shop drawings.
- Where details are altered or alternative materials and finishes are required or proposed, these should be to the approval of the client.
- Technical aspects of the design embodied within this drawing must be resolved by the contractor and manufacturer before construction or fabrication is commenced.

PROJECT DETAILS

CLIENT DR. ISLAM VILLA
PROJECT TYPE RESIDENTIAL
LOCATION ELBROUJ, EGYPT

SUBMISSIONS & REVISIONS

ISSUE	DATE	DESCRIPTION
1		CLIENT REVIEW

DESIGN CONSULTANT



DRAWING TITLE

FURNITURE PLAN

STAGE

CONSTRUCTION DRAWING

INFO

PROJECT NO. 1
DRAWING NO. 03
SCALE N.T.S
DATE 17.07.2026
DRAWN BY ENG. MARY
CHECKED BY

@ABSTRACT.FITOUT



CUSTOM FURNITURE

BY ABSTRACT

**We create bespoke furniture that
reflects each client's vision,
combining functionality, elegance,
and exceptional craftsmanship to
bring every space to life.**




SOFA - L SHAPE


FURNITURE DESIGN DRAWING

Dimensions are in centimeters (cm)


3D PERSPECTIVE
(SINGLE VIEW)

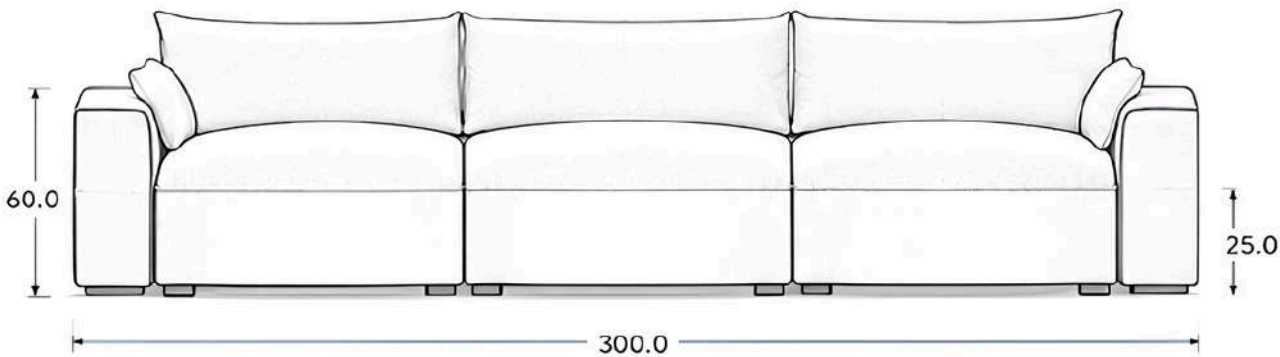


FRONT ELEVATION

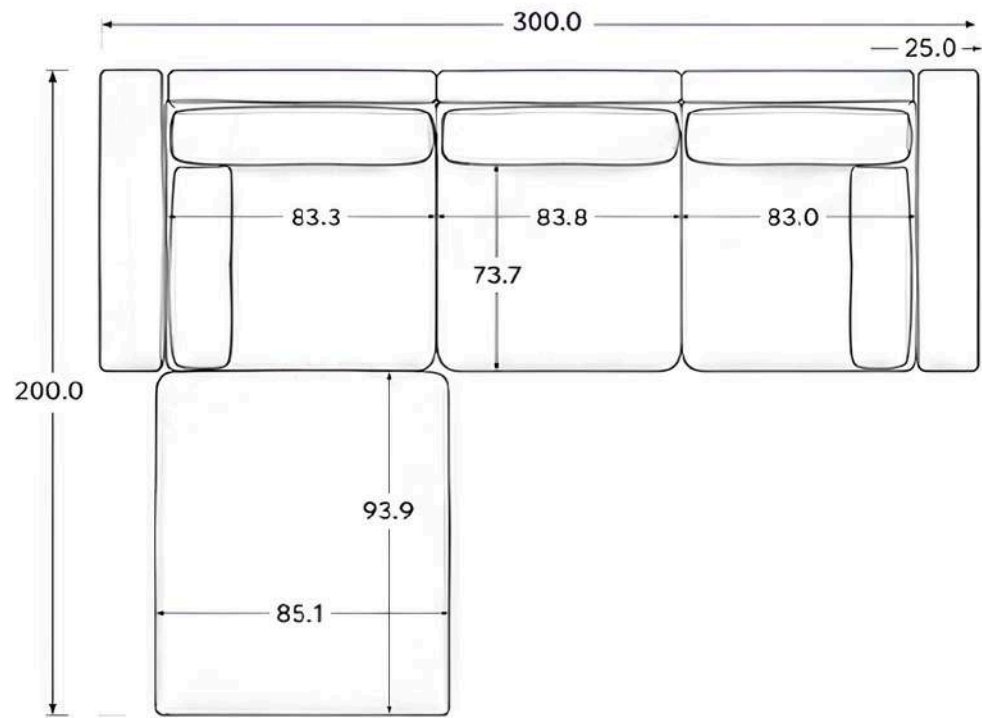

TOP VIEW (PLAN)

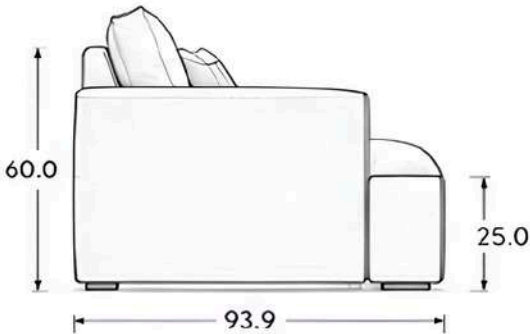

SIDE ELEVATION

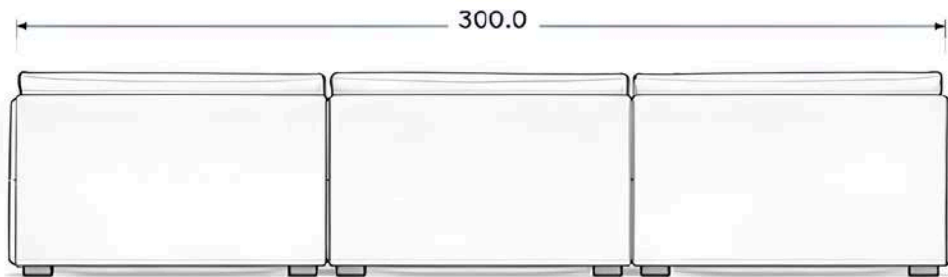


BACK ELEVATION


KEY DIMENSIONS

Overall Length (L)	: 300.0 cm
Overall Depth (D)	: 200.0 cm
Overall Height (H)	: 60.0 cm
Seat Height	: 25.0 cm
Chaise Depth	: 93.9 cm
Chaise Width	: 85.1 cm
Seat Depth	: 73.7 cm
Seat Width (each)	: 83.3 / 83.8 / 83.0 cm


TOP VIEW DIMENSIONS

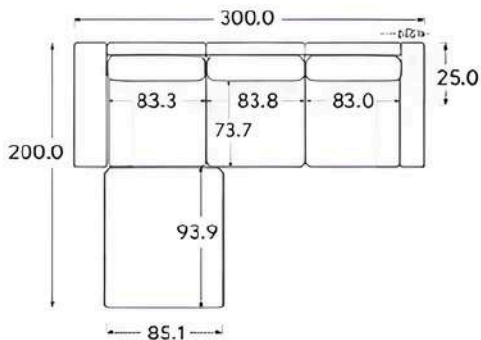


CONSTRUCTION DETAILS

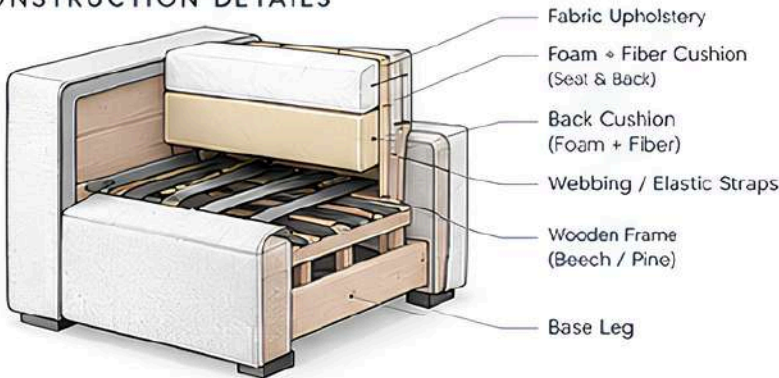


CUSHION DETAIL

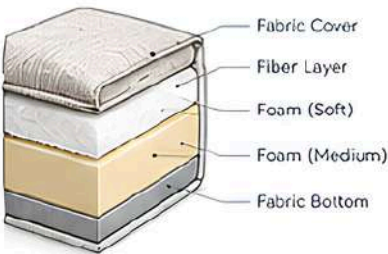

ARMREST DETAIL

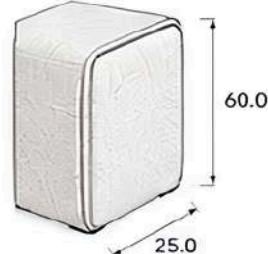

FOOT / LEG DETAIL

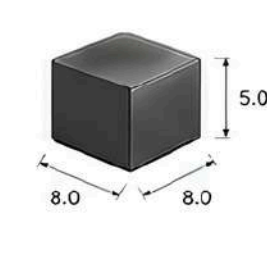

MATERIALS & FINISHES



Fabric Upholstery
(Linen / Bouclé / Velvet)
– Color: Beige (as reference)



Wooden Frame
(Beech / Pine)
– Natural Wood / Lacquered



Foam Filling
(High Density Foam)
– Density: 30–35 kg/m³



Legs / Base
(Wood or Metal)
– Finish: Matte Black / Wood

NOTES:

1. All dimensions are in centimeters (cm).
2. Fabric and materials can be customized according to client request.
3. Structure made from high quality wood and high density foam for maximum comfort and durability.
4. Drawings are for fabrication and production purpose.



ABSTRACT
REVEALING THE ESSENCE

DESIGN - FIT - OUT - FURNITURE


ABSTRACT.INNOVATIONS

DINING BENCH


FURNITURE DESIGN DRAWING

Dimensions are in centimeters (cm)


3D PERSPECTIVE
(SINGLE VIEW)

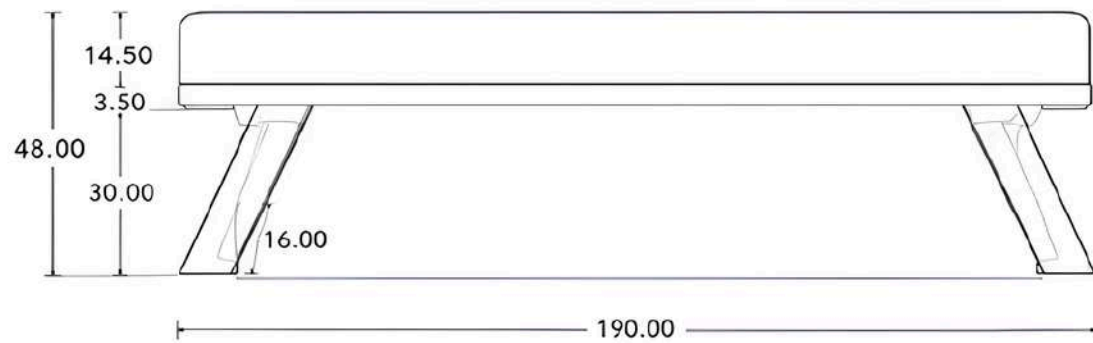


FRONT ELEVATION

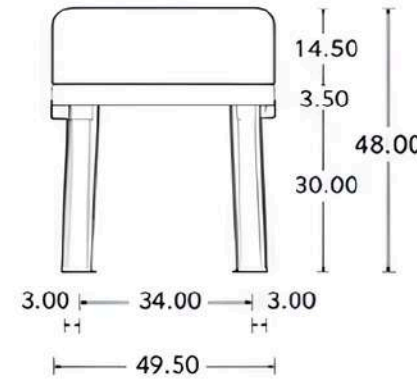

SIDE ELEVATION

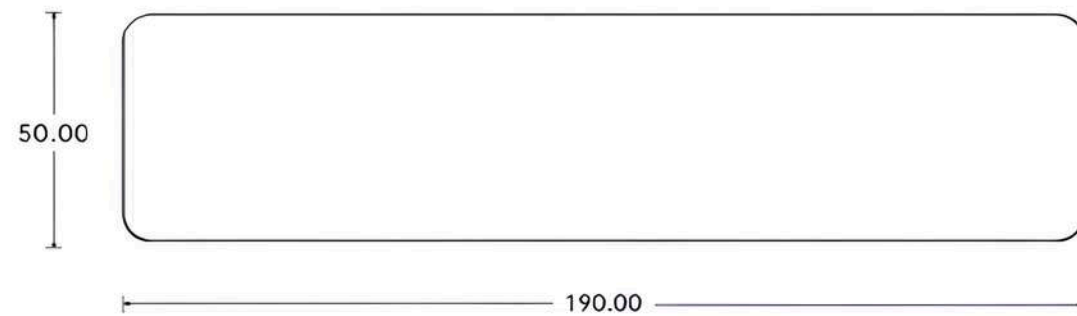


TOP VIEW (PLAN)

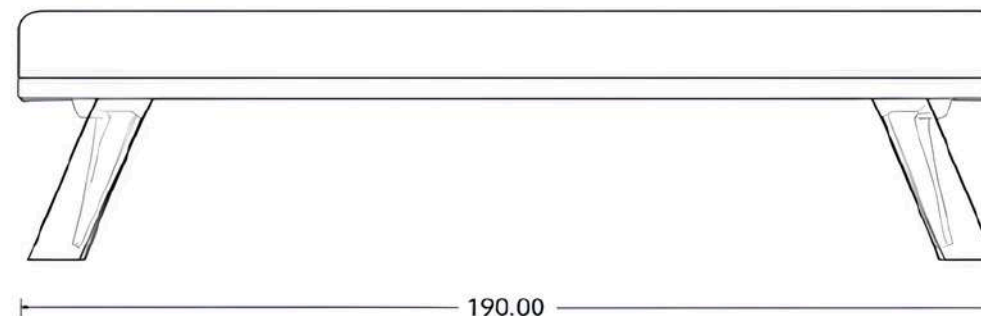


BACK ELEVATION

MATERIALS & FINISHES

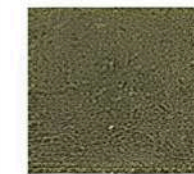


Fabric Upholstery
(Green / Boucle)
– Color: Olive Green

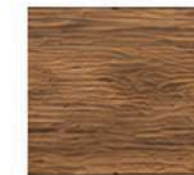


Wooden Frame
(Natural Wood)
– Finish: Matte / Clear

CONSTRUCTION DETAILS

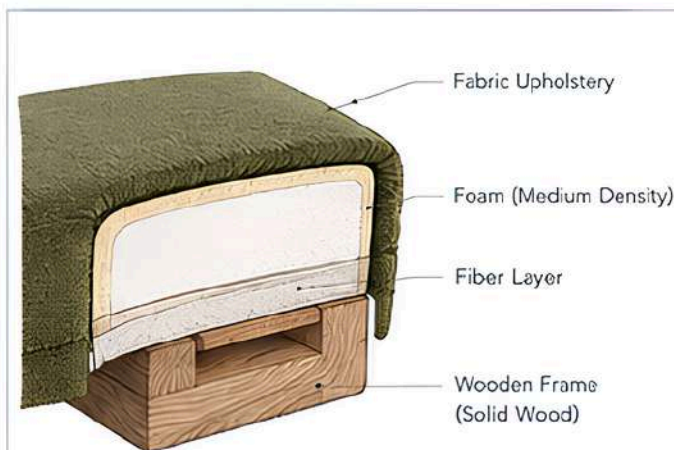

1. UPHOLSTERED SEAT DETAIL

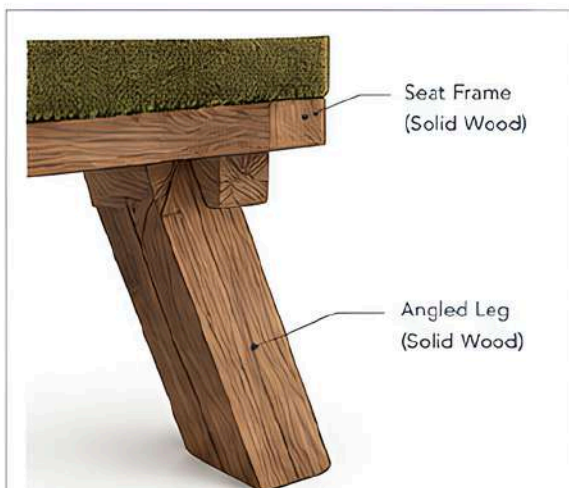


2. ANGLED LEG DETAIL




ARCHED HEADBOARD BED

FURNITURE DESIGN DRAWING

Dimensions are in centimeters (cm)

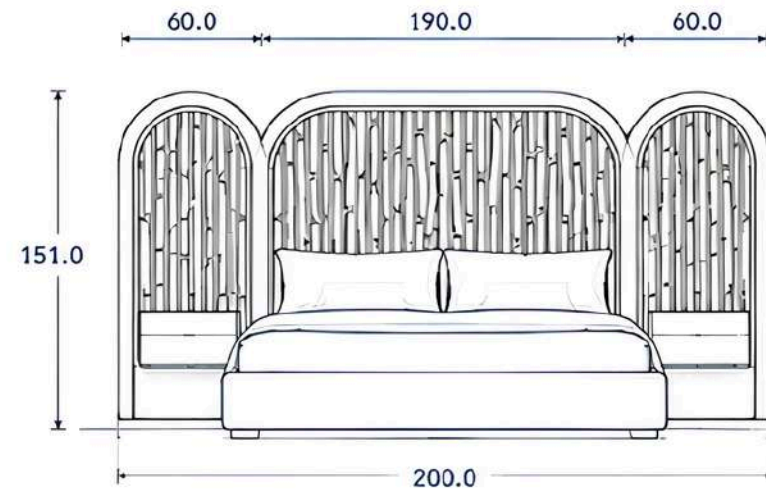


FRONT ELEVATION

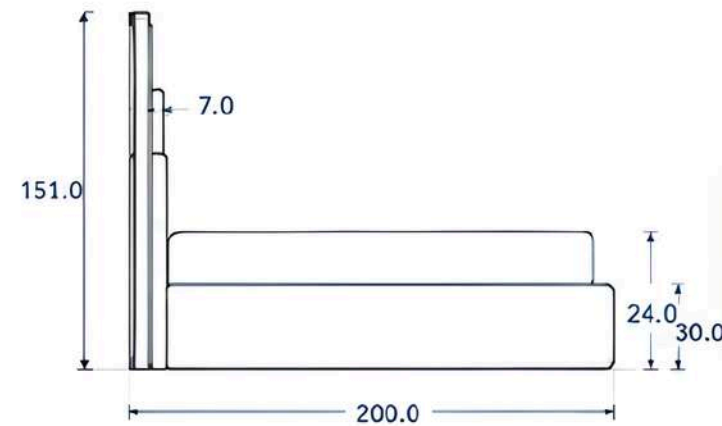


SIDE ELEVATION



3D PERSPECTIVE
(SINGLE VIEW)

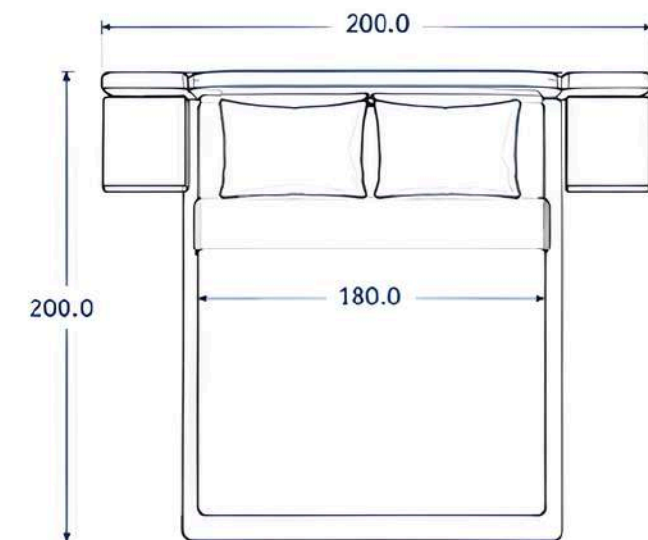

TOP VIEW (PLAN)

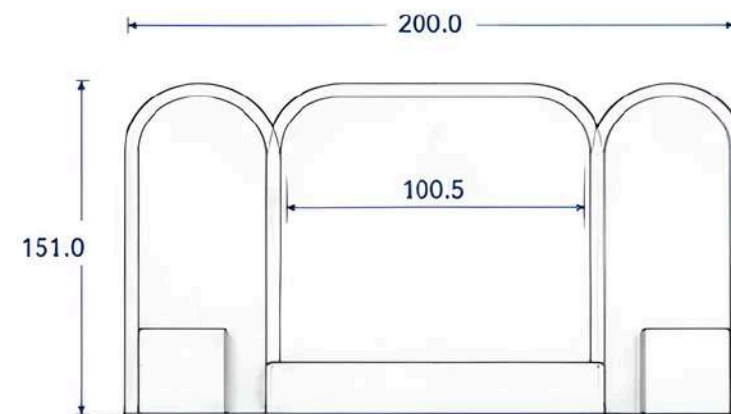

BACK ELEVATION
(UPHOLSTERY ONLY)

KEY DIMENSIONS

Overall Width (W)	: 200.0 cm
Overall Depth (D)	: 200.0 cm
Overall Height (H)	: 151.0 cm
Mattress Width	: 180.0 cm
Central Arch Width	: 190.0 cm
Side Arch Width (each)	: 60.0 cm
Bed Base Height	: 24.0 cm
Upholstered Base Height	: 30.0 cm
Top Thickness	: 5.0 cm
Central Inset Dimension	: 100.5 cm

MATERIALS & FINISHES

	Fabric Upholstery (Headboard & Bed Base) - Color: Cream / Bouclé
	Wooden Frame (Headboard Arches) - Finish: Natural Wood / Matte
	Floating Nightstand (Lacquered Wood) - Finish: White / Matte
	Lamp (Metal) - Finish: Brushed Brass / Antique

CONSTRUCTION DETAILS



1. HEADBOARD ARCH DETAIL



2. OPENWORK DETAIL



3. BED BASE DETAIL



NOTES:


1. All dimensions are in centimeters (cm).
2. Fabric and materials can be customized according to client request.
3. Structure made from high quality wood and high density foam for maximum comfort and durability.
4. Drawings are for fabrication and production purpose.

RECLINER ARMCHAIR


FURNITURE DESIGN DRAWING

Dimensions are in centimeters (cm)


3D PERSPECTIVE
(SINGLE VIEW)

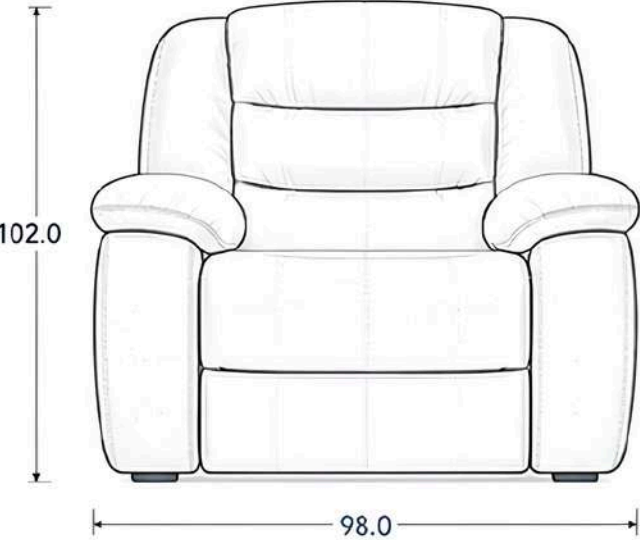


FRONT ELEVATION

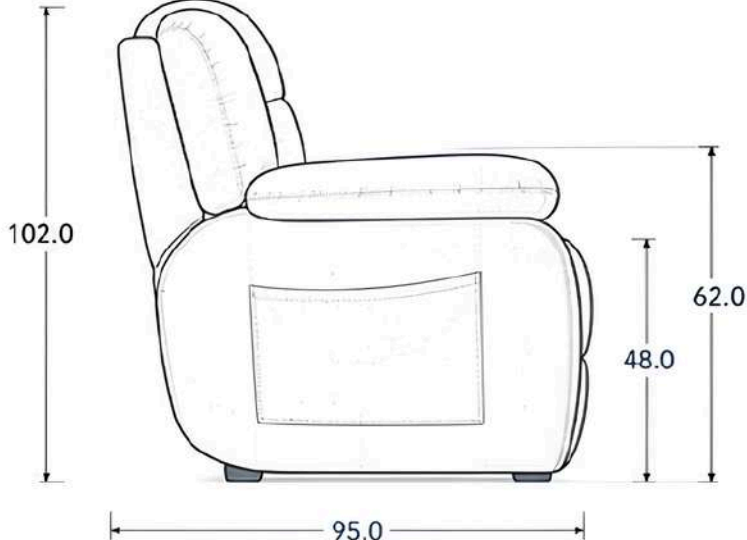

SIDE ELEVATION

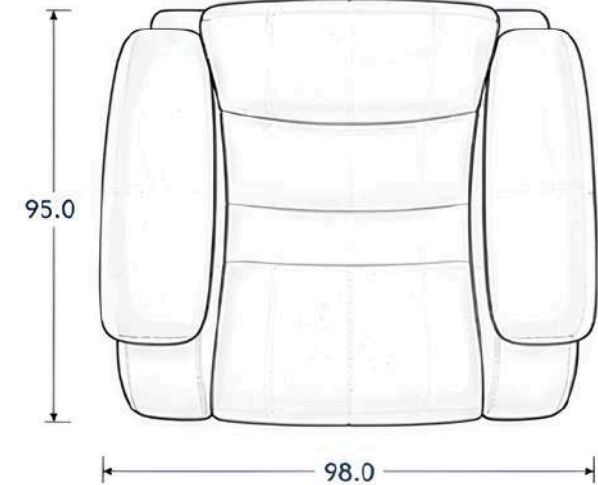

TOP VIEW (PLAN)

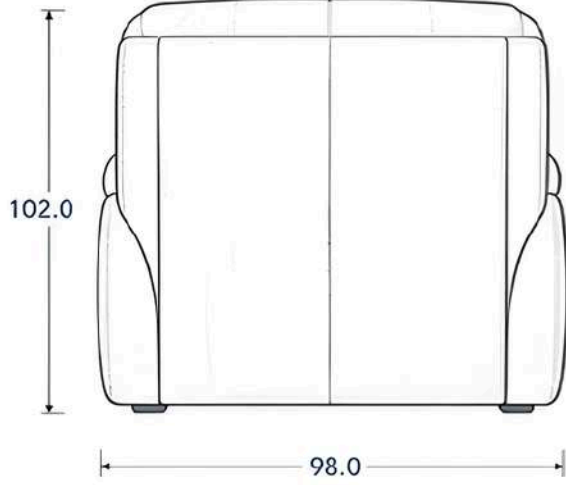

BACK ELEVATION

KEY DIMENSIONS

Overall Width (W)	:	98.0 cm
Overall Depth (D)	:	95.0 cm
Overall Height (H)	:	102.0 cm
Seat Height	:	48.0 cm
Armrest Height	:	62.0 cm
Seat Depth	:	55.0 cm
Back Height	:	70.0 cm
Armrest Width	:	25.0 cm

MATERIALS & FINISHES



Fabric Upholstery
(Bouclé / Linen Blend)
– Color: Beige



Wooden Frame
(Hardwood)
– Finish: Natural Wood / Clear

CONSTRUCTION DETAILS




- Fabric Upholstery
(Bouclé / Linen Blend)
- Foam Padding
(Medium Density)
- Webbing / Elastic Straps
- Wooden Frame
(Hardwood)
- Base Leg

ARMREST DETAIL



- Foam Padding
(Medium Density)
- Fabric Upholstery
(Bouclé / Linen Blend)

SEAT CUSHION DETAIL

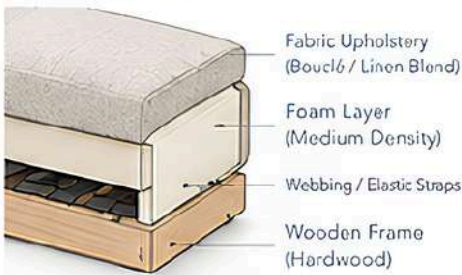

- Fabric Upholstery
(Bouclé / Linen Blend)
- Foam Layer
(Medium Density)
- Webbing / Elastic Straps
- Wooden Frame
(Hardwood)

BASE LEG DETAIL



- Plastic / Wood Leg
(Black / Natural)

NOTES:

1. All dimensions are in centimeters (cm).
2. Fabric and materials can be customized according to client request.
3. Structure made from high quality wood and high density foam for maximum comfort and durability.
4. Drawings are for fabrication and production purpose.

2026-2027

ABSTRACT



We've Got Your Back.

Visit us at

 @abstract.fitout